

CITY OF SUN PRAIRIE, WISCONSIN

2026 MONTANA AVE & WALMAR DR

RECONSTRUCTION AND JOANN /

MARGARET COURT PAVEMENT

REHABILITATION PROJECT

CONTRACT

CITY OFFICIALS

Stocker, Steve
Mayor

Drengler, Casey
District 1 Alder person

Owens, Rex
District 1 Alder person

Baker, Bill District 2
Alder person

Rosas, Santiago
District 2 Alder person

Crombie, Maureen
District 3 Alder person

Jacobs, Mike
District 3 Alder person

District 4 Alder person

Comstock, Emily
District 4 Alder person

Oppenheimer, Aaron
City Administrator

WWW.CITYOFSUNPRAIRIE.COM

EMERGENCY 911

UTILITIES

Frontier
100 Communications Dr.
Sun Prairie, WI. 53590
Attn.: Chris Blumer (608) 622-3807

Charter Communications
2701 Daniels St.
Madison, WI 53718
Attn.: Brad Wagner (800) 644-8328

Sun Prairie Utilities
510 Linnerud Dr.
Sun Prairie, WI 53590
Attn.: Jill Weiss (608) 837-5500

WE Energies
500 S. 116 Street
West Allis, WI 53214
Attn.: Paving Coordinator Gas Leak or
Emergency
1-800-261-5325



American Transmission Company
P.O. Box 47
Waukesha, WI 53187-0047
Attn.: Tony Marciniak (262) 506-6814

Alliant Energy/Wisconsin Power Plant
4902 N. Baltimore Ln. Suite 1000
Madison, WI 53718
Attn.: Adam Krohn (608) 458-4871
adamkrohn@alliantenergy.com

TDS Communications
525 Junction Rd
Madison, WI. 53717
Attn: Landon Utterback (608) 310-4104

Sun Prairie Schools
509 Commercial Ave.
Sun Prairie, WI. 53590
Attn.: Jeff Butler (608) 834-6567

City of Sun Prairie
300 East Main Street
Sun Prairie, WI. 53590
Police (608) 837-7336
City Engineer (608) 825-1170
Dir. of Public Works (608) 837-3050
Fire (608) 837-3268
Water Pollution Control Facility
3040 Bailey Rd. (608) 837-6292

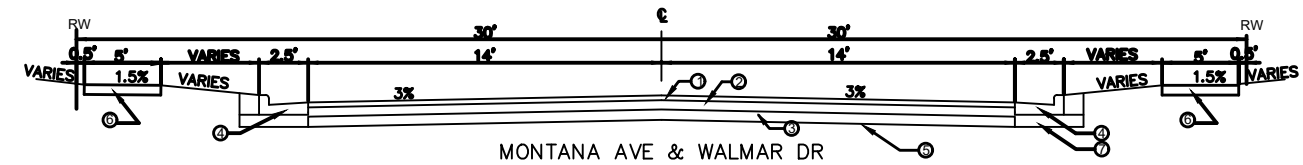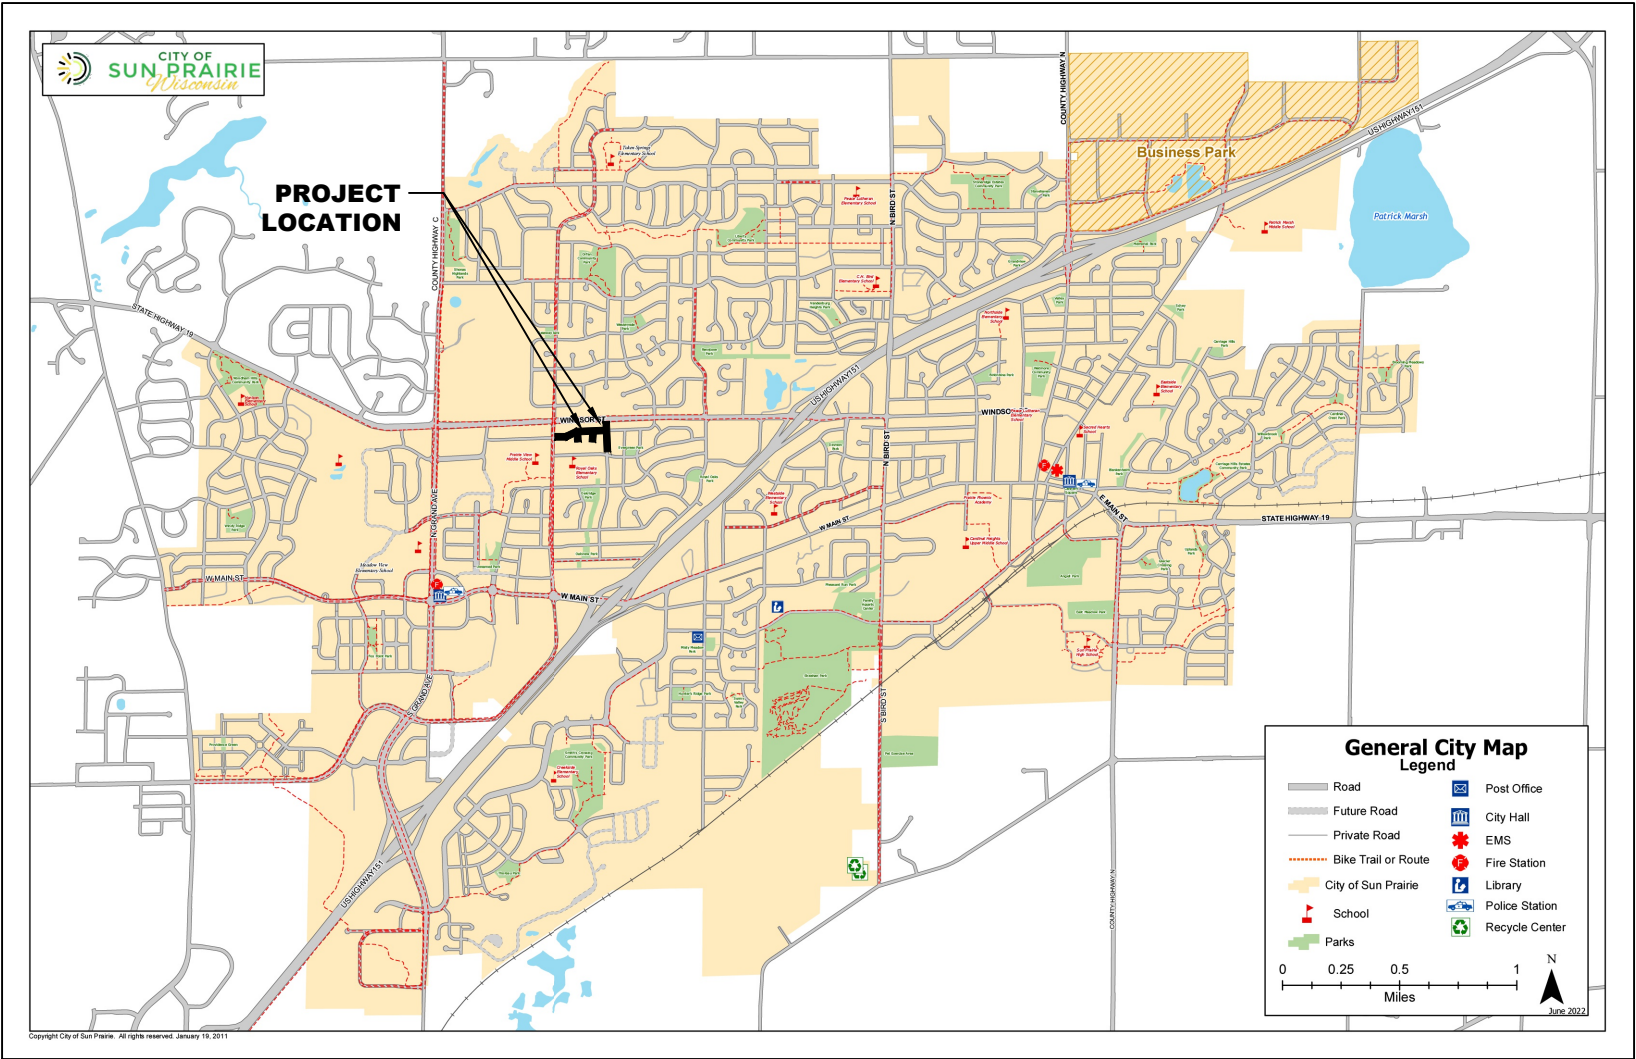

NOTE:
UTILITY LOCATIONS ON PLANS ARE
APPROXIMATE AND CONTRACTOR SHALL
HAVE APPROPRIATE UTILITY MARK EXACT
LOCATIONS PRIOR TO CONSTRUCTION.

INDEX OF SHEETS

COVER SHEET	1
MONTANA AVENUE PLAN & PROFILE	2 - 4
WALMAR DRIVE PLAN & PROFILE	5 - 6
JOANN COURT PLAN & PROFILE	7
MARGARET COURT PLAN & PROFILE	8
GRADING DETAIL	9
CROSS SECTIONS	10 - 26

CITY OF SUN PRAIRIE


DATE


PROPOSED UTILITY LEGEND

- SANITARY SEWER PIPE
- SANITARY SEWER LATERAL PIPE
- STORM SEWER PIPE
- STORM SEWER MANHOLE
- STORM SEWER ENDWALL
- STORM SEWER CURB INLET
- STORM SEWER FIELD INLET
- STORM LATERAL CLEANOUT
- WATER MAIN
- WATER SERVICE LATERAL PIPE
- FIRE HYDRANT
- WATER VALVE
- CURB STOP

PROPOSED PIPE INSULATION

06 Mar 2026 - 1:03p L:\28PROJ\Montana_WalmarDWG\Plans-MontWa.dwg by: aminga

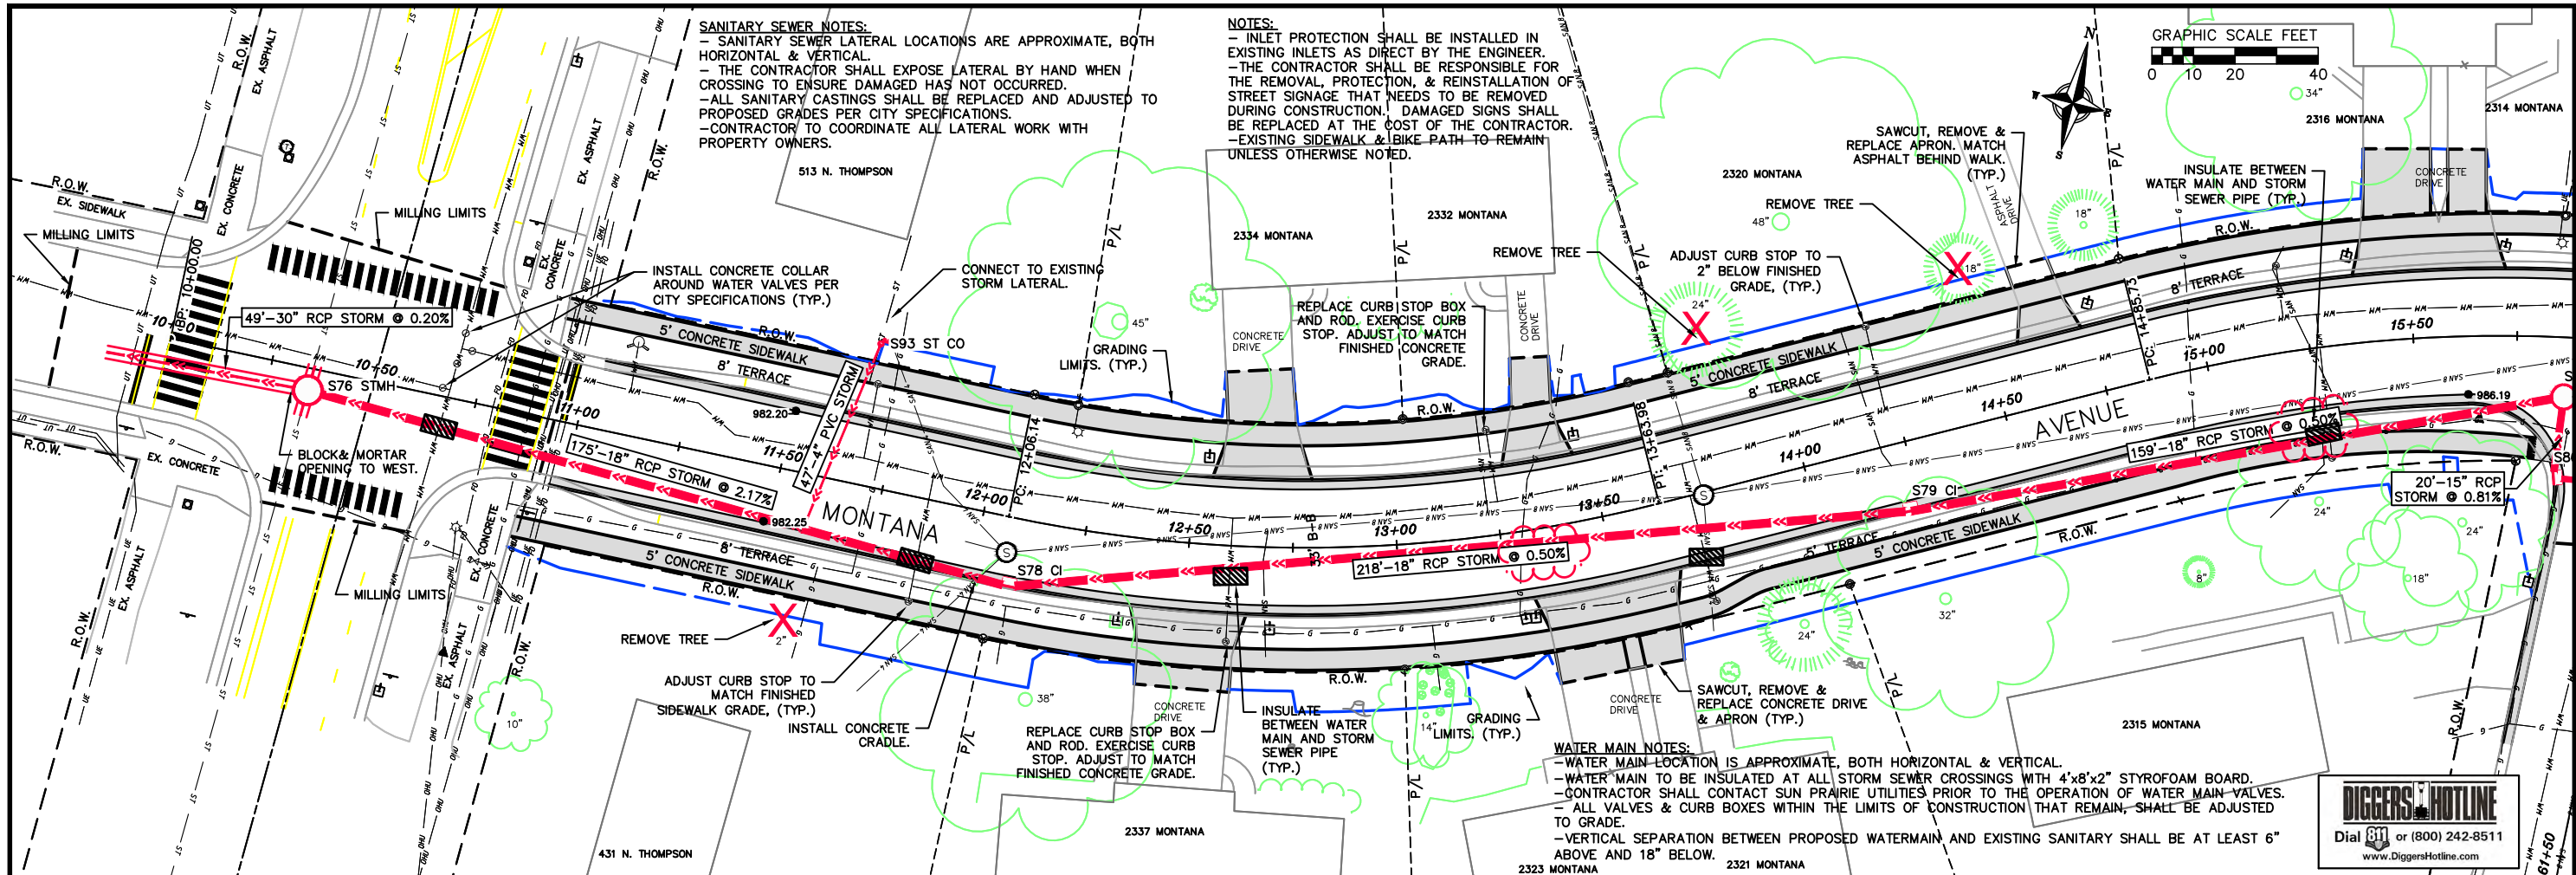

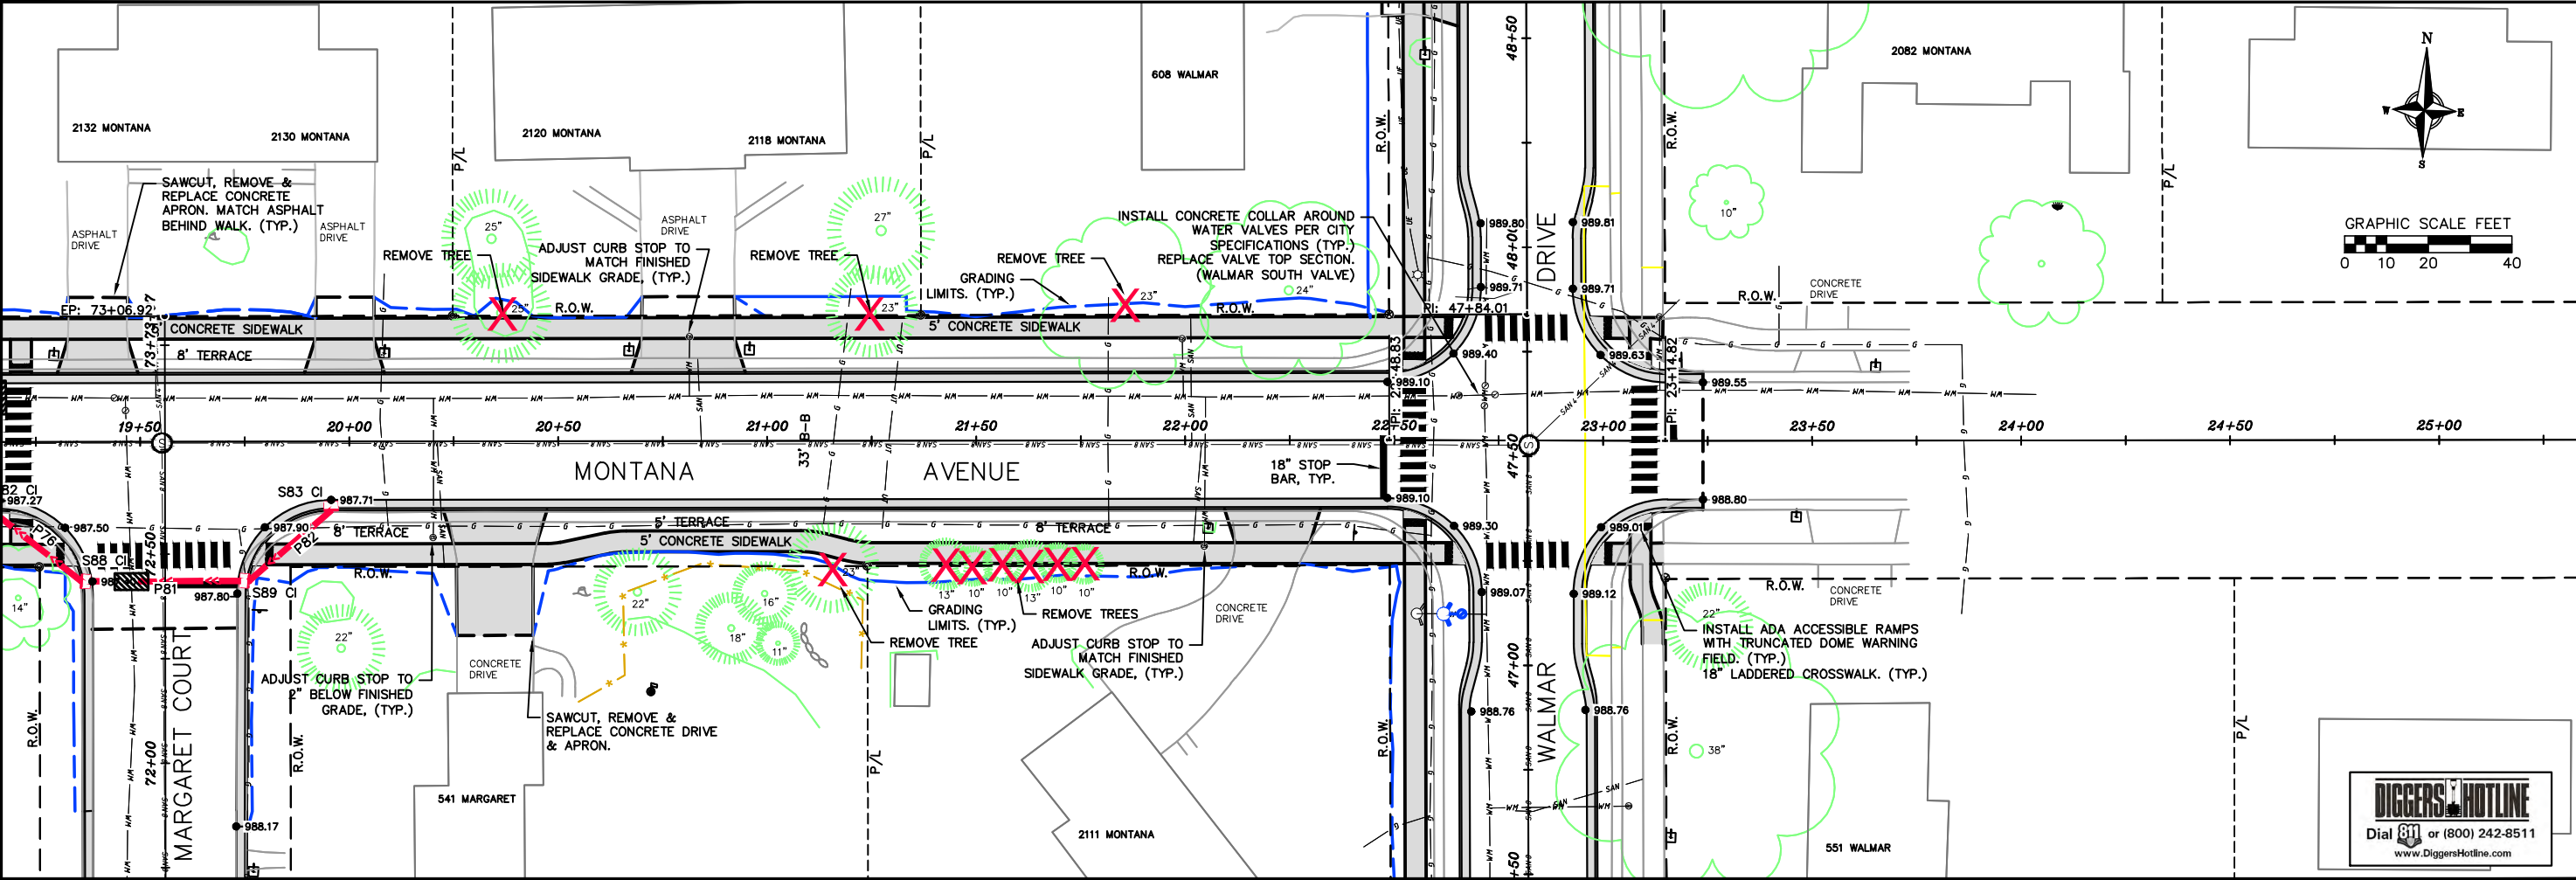

NOTES:


- INLET PROTECTION SHALL BE INSTALLED IN EXISTING INLETS AS DIRECT BY THE ENGINEER.
- THE CONTRACTOR SHALL BE RESPONSIBLE FOR THE REMOVAL, PROTECTION, & REINSTALLATION OF STREET SIGNAGE THAT NEEDS TO BE REMOVED DURING CONSTRUCTION. DAMAGED SIGNS SHALL BE REPLACED AT THE COST OF THE CONTRACTOR.
- EXISTING SIDEWALK & BIKE PATH TO REMAIN UNLESS OTHERWISE NOTED.

SANITARY SEWER NOTES:

- SANITARY SEWER LATERAL LOCATIONS ARE APPROXIMATE, BOTH HORIZONTAL & VERTICAL.
- THE CONTRACTOR SHALL EXPOSE LATERAL BY HAND WHEN CROSSING TO ENSURE DAMAGED HAS NOT OCCURRED.
- ALL SANITARY CASTINGS SHALL BE REPLACED AND ADJUSTED TO PROPOSED GRADES PER CITY SPECIFICATIONS.
- CONTRACTOR TO COORDINATE ALL LATERAL WORK WITH PROPERTY OWNERS.

WATER MAIN NOTES:

- WATER MAIN LOCATION IS APPROXIMATE, BOTH HORIZONTAL & VERTICAL.
- WATER MAIN TO BE INSULATED AT ALL STORM SEWER CROSSINGS WITH 4"x8"x2" STYROFOAM BOARD.
- CONTRACTOR SHALL CONTACT SUN PRAIRIE UTILITIES PRIOR TO THE OPERATION OF WATER MAIN VALVES.
- ALL VALVES & CURB BOXES WITHIN THE LIMITS OF CONSTRUCTION THAT REMAIN, SHALL BE ADJUSTED TO GRADE.
- VERTICAL SEPARATION BETWEEN PROPOSED WATERMAIN AND EXISTING SANITARY SHALL BE AT LEAST 6" ABOVE AND 18" BELOW.

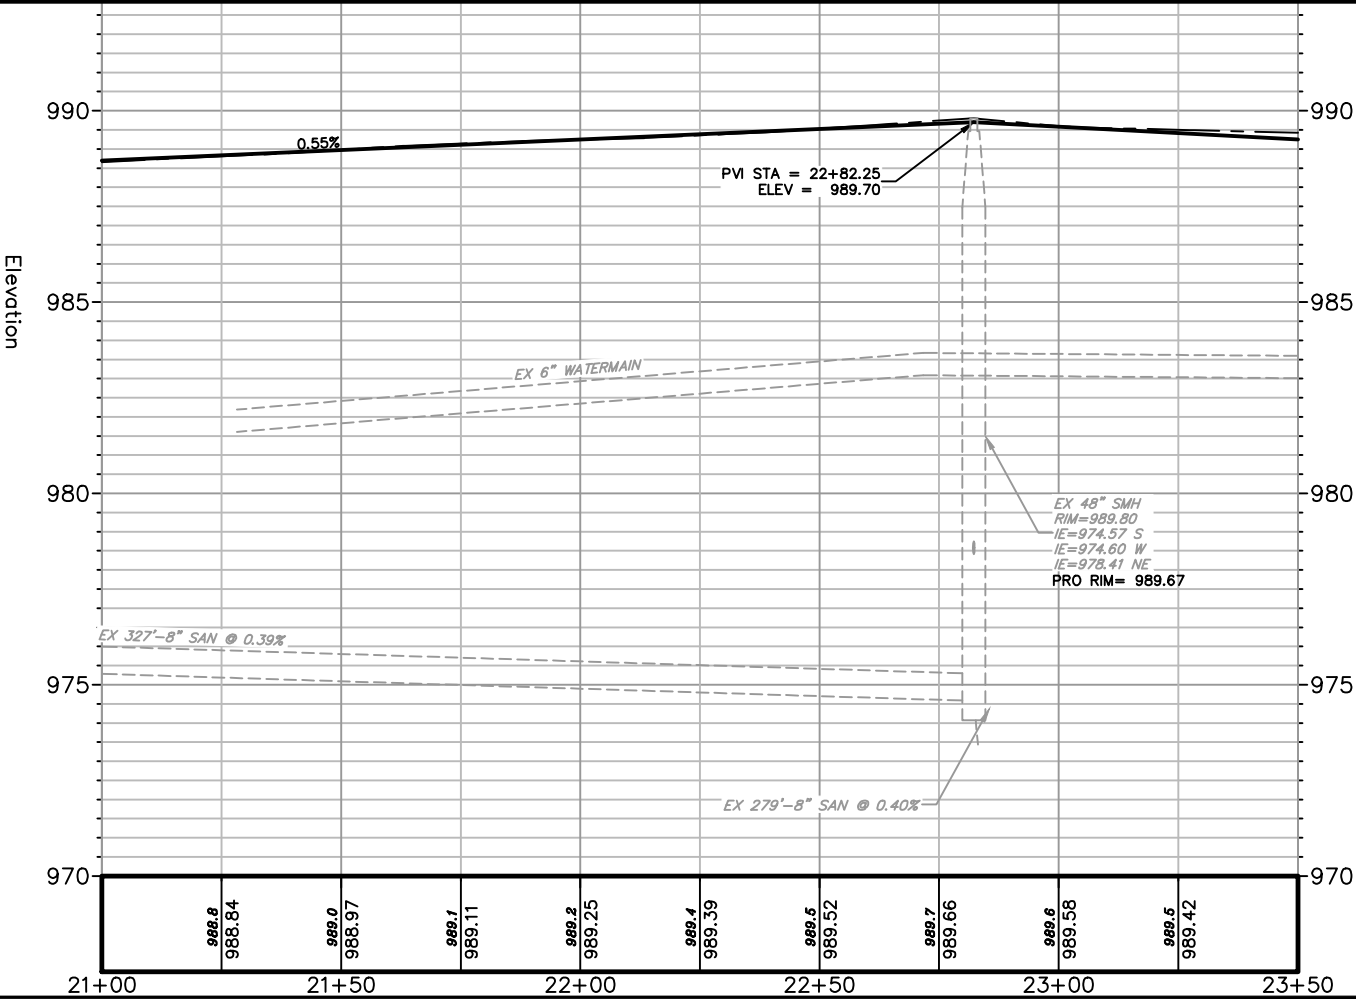



THE CITY OF SUN PRAIRIE
300 East Main Street
Sun Prairie, Wisconsin 53590



PLANS PREPARED BY

MONTANA AVE & WALMAR DRIVE RECONSTRUCTION /
JOANN & MARGARET COURT REHABILITATIONS
MONTANA AVE. PLAN & PROFILE STA. 21+00 – 23+50
Sun Prairie Wisconsin

REVISIONS		REVISIONS	
NO.	DATE	NO.	DATE

SCALE:
AS SHOWN

DATE:
12/26/2025



DR BY:
T.JA

CHK BY:
C.JC, TRV


JOB NO.
PROJECT NO.

SHEET
4 OF 31

DWG. NO.

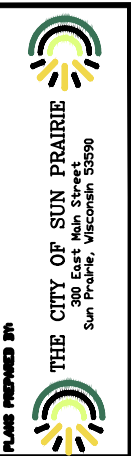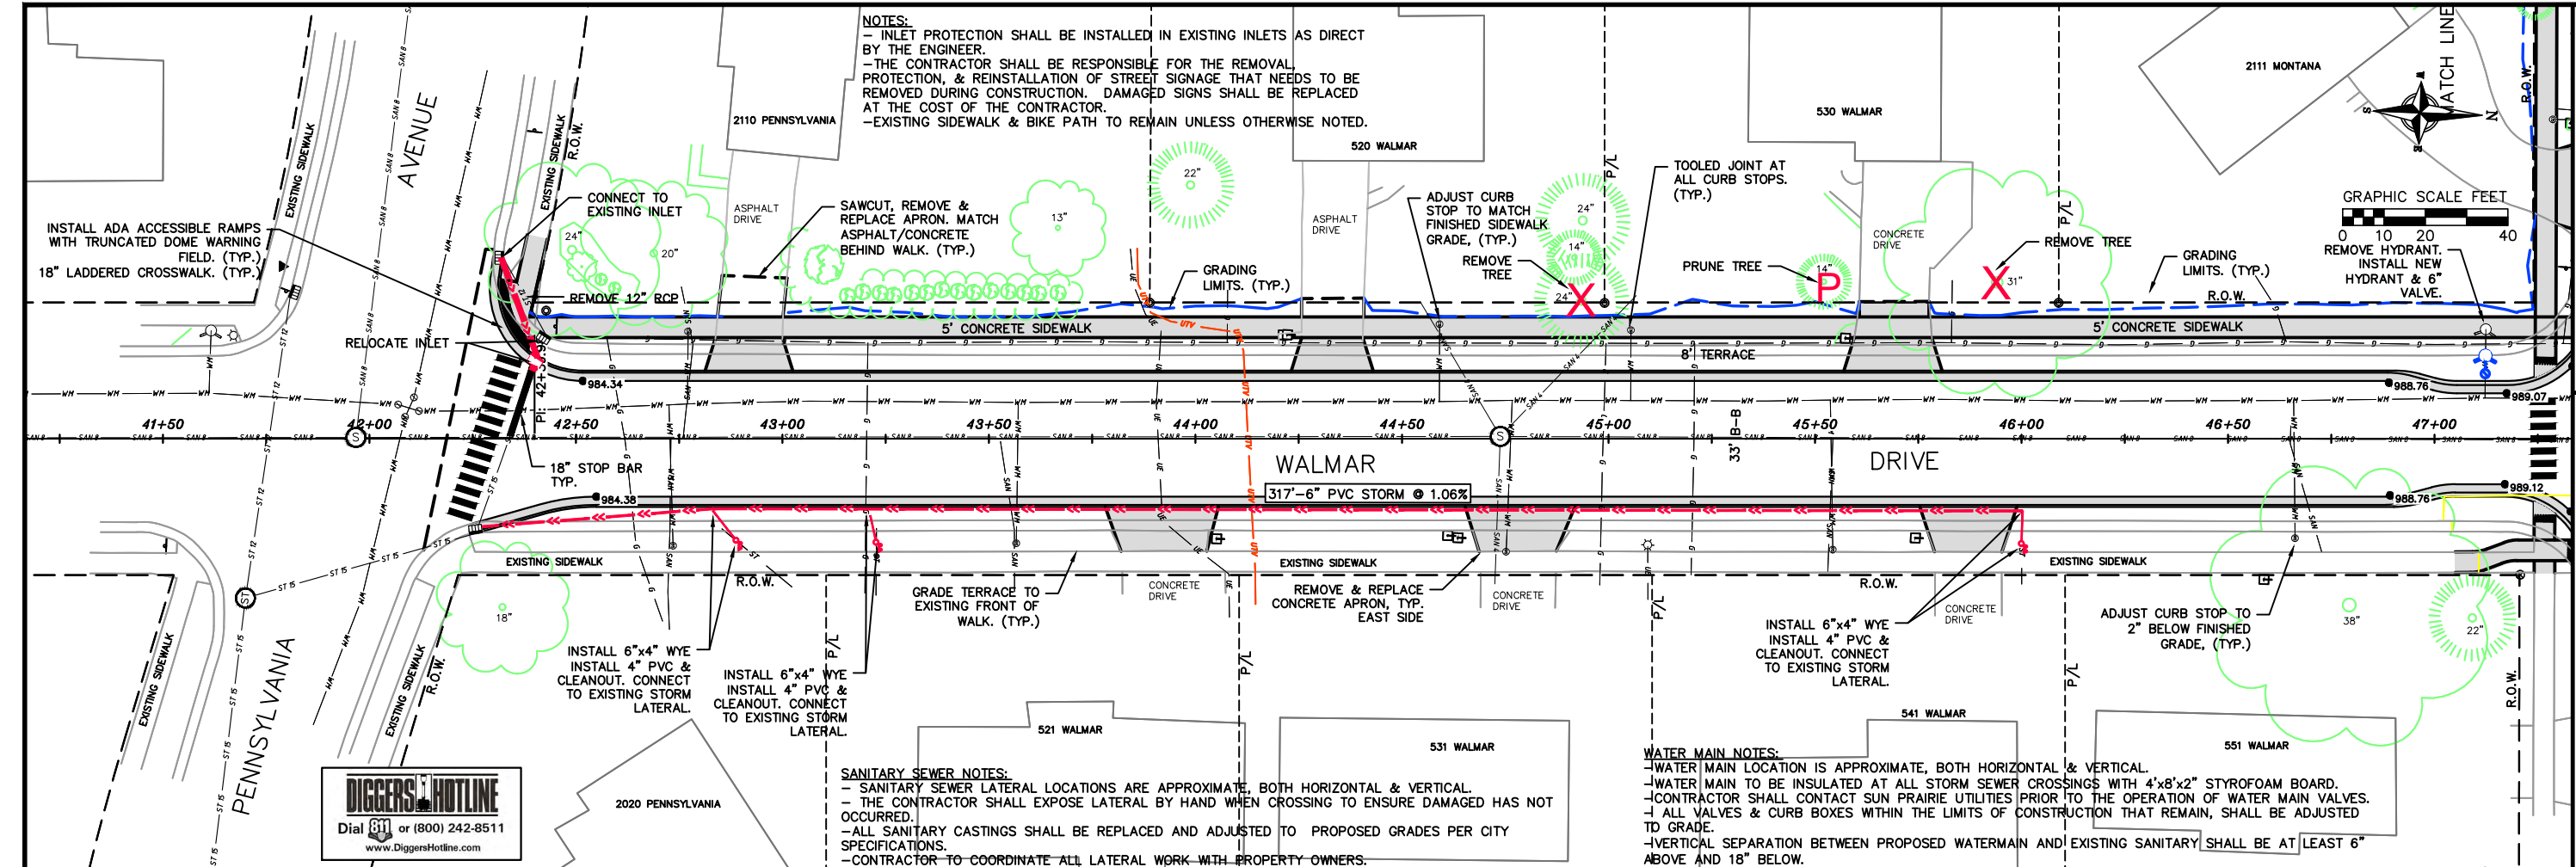

MONTANA AVE & WALMAR DRIVE RECONSTRUCTION /
JOANN & MARGARET COURT REHABILITATIONS
WALMAR DR. PLAN & PROFILE STA. 41+00 - 47+00
Sun Prairie Wisconsin

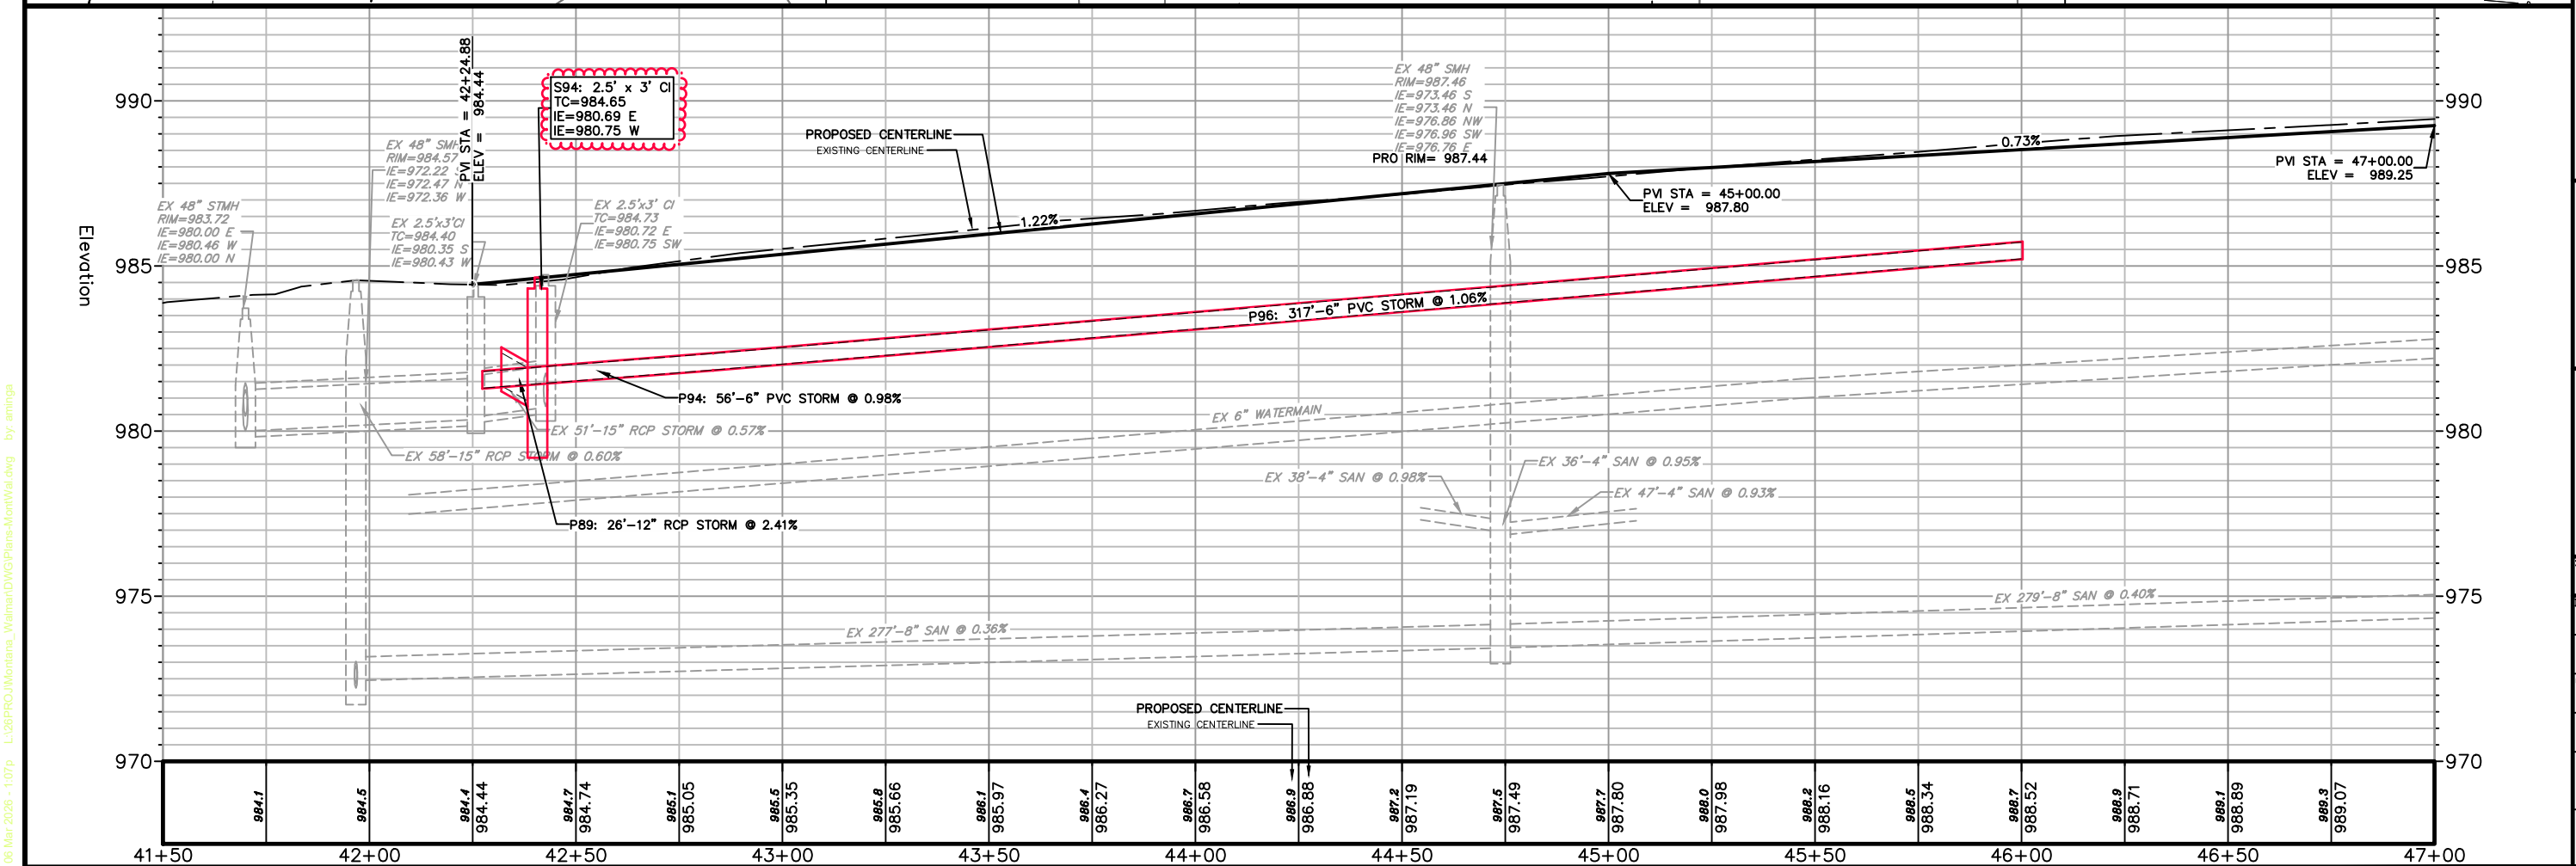

REVISIONS		REMARKS
NO.	DATE	
2	5/9/26	STORM GRADES

REVISIONS		REMARKS
NO.	DATE	
1	12/26/2025	

SCALE: AS SHOWN

DATE: 12/26/2025


DR BY: TJA

CHK BY: CJC, TRV

JOB NO: PROJECT NO.

SHEET 5 OF 31


DWG. NO.

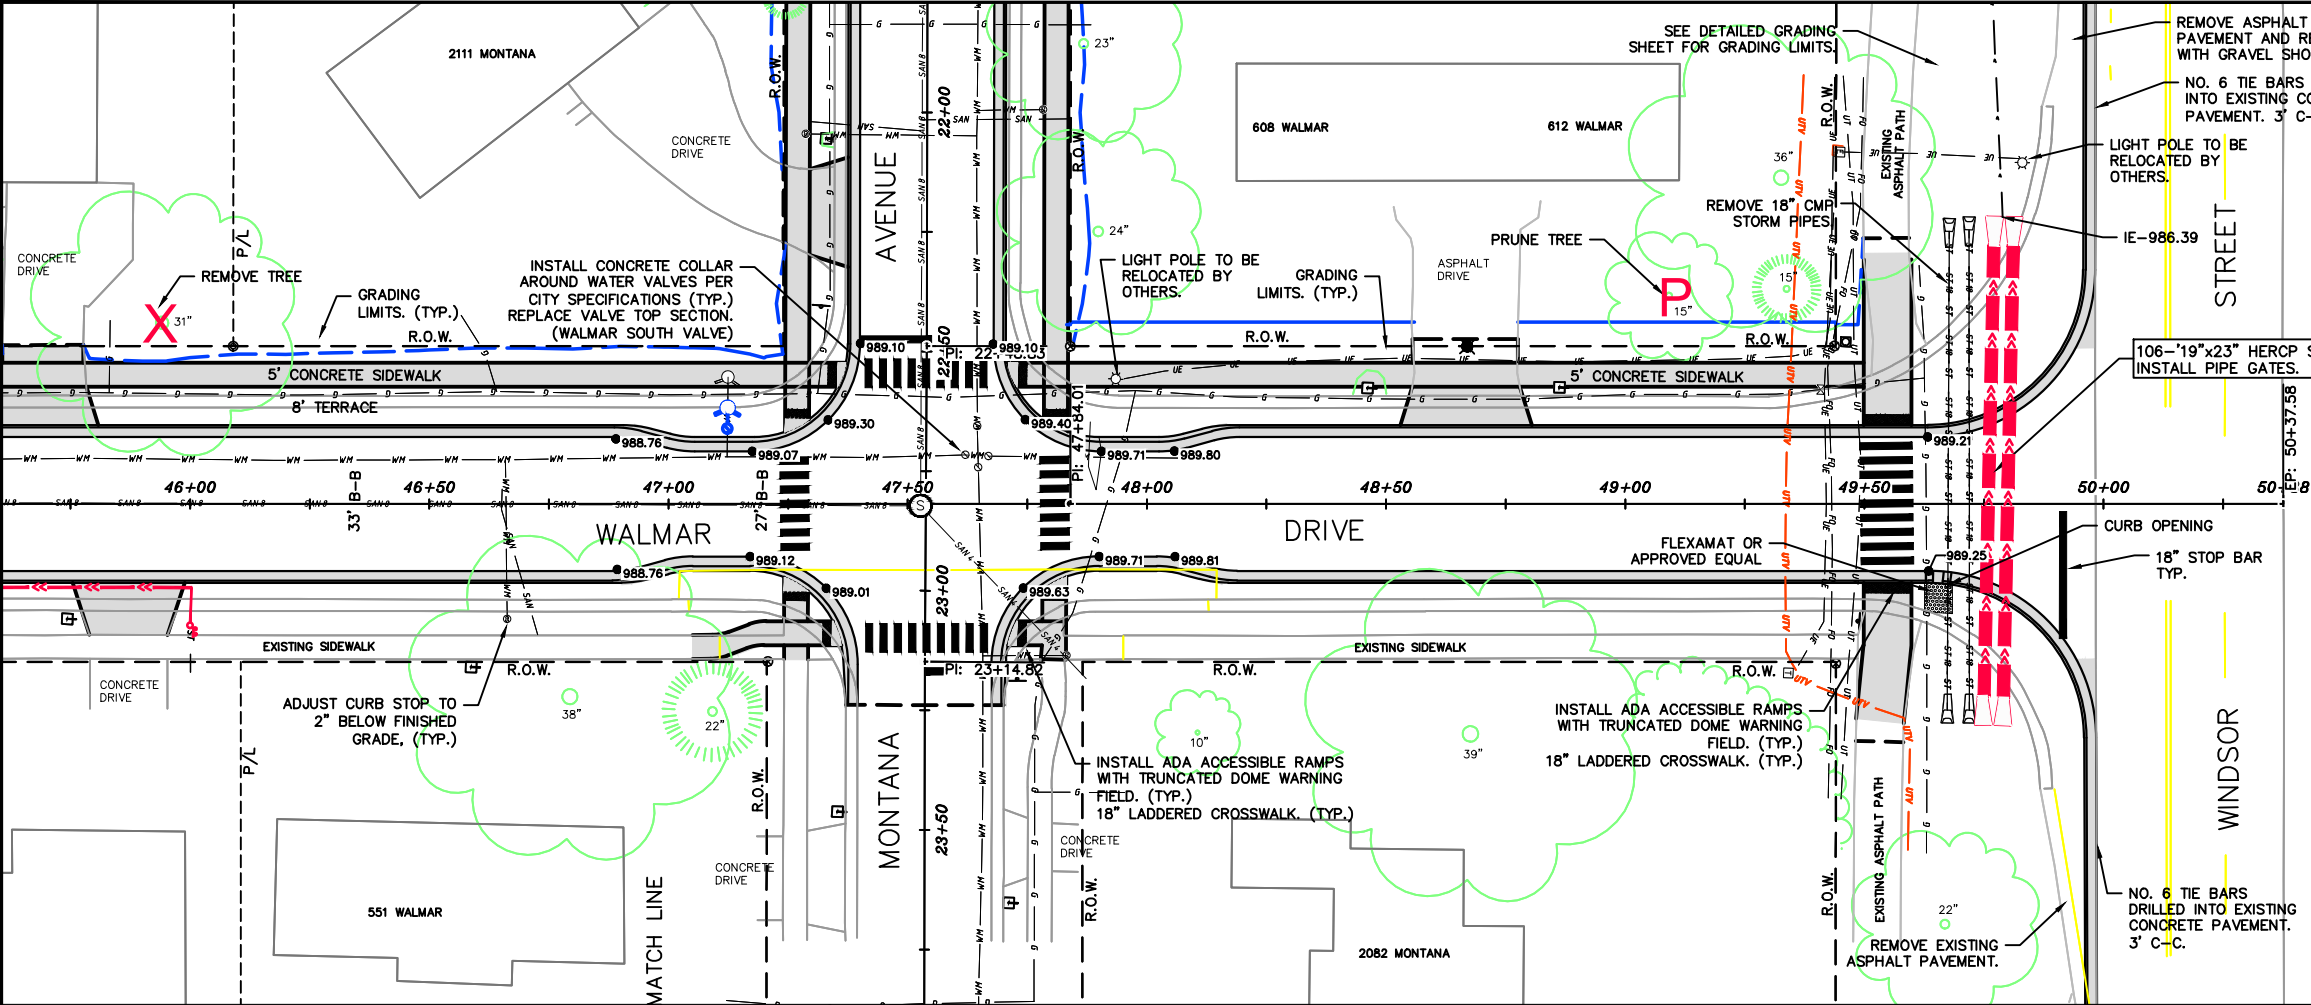

NOTES:
- INLET PROTECTION SHALL BE INSTALLED IN EXISTING INLETS AS DIRECT BY THE ENGINEER.
- THE CONTRACTOR SHALL BE RESPONSIBLE FOR THE REMOVAL, PROTECTION, & REINSTALLATION OF STREET SIGNAGE THAT NEEDS TO BE REMOVED DURING CONSTRUCTION. DAMAGED SIGNS SHALL BE REPLACED AT THE COST OF THE CONTRACTOR.
- EXISTING SIDEWALK & BIKE PATH TO REMAIN UNLESS OTHERWISE NOTED.

SANITARY SEWER NOTES:
- SANITARY SEWER LATERAL LOCATIONS ARE APPROXIMATE, BOTH HORIZONTAL & VERTICAL.
- THE CONTRACTOR SHALL EXPOSE LATERAL BY HAND WHEN CROSSING TO ENSURE DAMAGED HAS NOT OCCURRED.
- ALL SANITARY CASTINGS SHALL BE REPLACED AND ADJUSTED TO PROPOSED GRADES PER CITY SPECIFICATIONS.
- CONTRACTOR TO COORDINATE ALL LATERAL WORK WITH PROPERTY OWNERS.

WATER MAIN NOTES:
- WATER MAIN LOCATION IS APPROXIMATE, BOTH HORIZONTAL & VERTICAL.
- WATER MAIN TO BE INSULATED AT ALL STORM SEWER CROSSINGS WITH 4'x8'x2" STYROFOAM BOARD.
- CONTRACTOR SHALL CONTACT SUN PRAIRIE UTILITIES PRIOR TO THE OPERATION OF WATER MAIN VALVES.
- ALL VALVES & CURB BOXES WITHIN THE LIMITS OF CONSTRUCTION THAT REMAIN, SHALL BE ADJUSTED TO GRADE.
- VERTICAL SEPARATION BETWEEN PROPOSED WATERMAIN AND EXISTING SANITARY SHALL BE AT LEAST 6" ABOVE AND 18" BELOW.

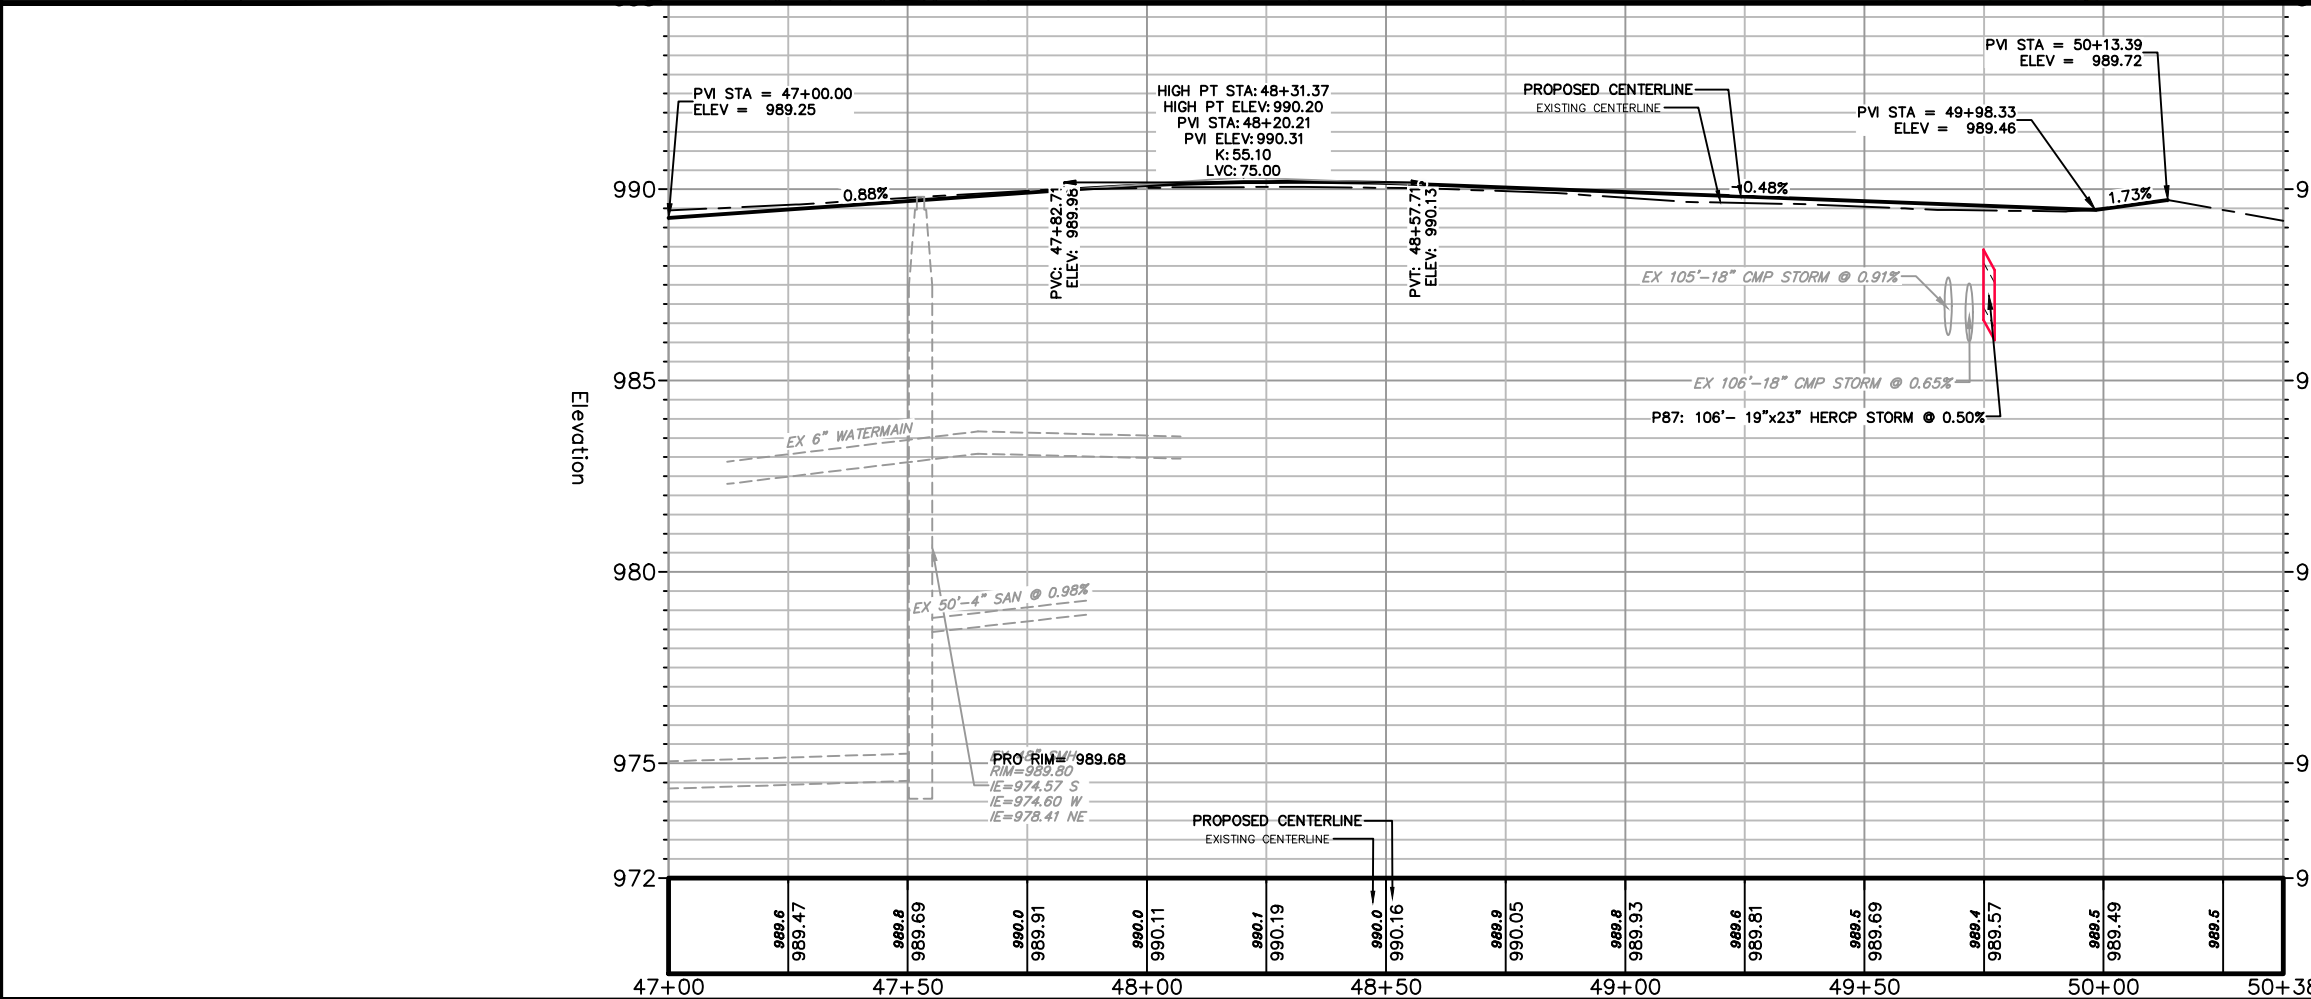

Dial 811 or (800) 242-8511
www.DiggersHotline.com

REVISIONS	
NO.	DATE

REVISIONS	
NO.	DATE

SCALE: AS SHOWN

DATE: 12/26/2025

DR BY: T.JA

CHK BY: C.JC, TRV

JOB NO: PROJECT NO.

SHEET: 6 OF 31

DWG. NO.

THE CITY OF SUN PRAIRIE
300 East Main Street
Sun Prairie, Wisconsin 53590



PLANS PREPARED BY:

MONTANA AVE & WALMAR DRIVE RECONSTRUCTION /
JOANN & MARGARET COURT REHABILITATIONS
MONTANA AVE. PLAN & PROFILE STA. 47+00 - 50+38
Sun Prairie Wisconsin

NOTES:
- INLET PROTECTION SHALL BE INSTALLED IN EXISTING INLETS AS DIRECT BY THE ENGINEER.
- THE CONTRACTOR SHALL BE RESPONSIBLE FOR THE REMOVAL, PROTECTION, & REINSTALLATION OF STREET SIGNAGE THAT NEEDS TO BE REMOVED DURING CONSTRUCTION. DAMAGED SIGNS SHALL BE REPLACED AT THE COST OF THE CONTRACTOR.
- EXISTING SIDEWALK & BIKE PATH TO REMAIN UNLESS OTHERWISE NOTED.

SANITARY SEWER NOTES:
- SANITARY SEWER LATERAL LOCATIONS ARE APPROXIMATE, BOTH HORIZONTAL & VERTICAL.
- THE CONTRACTOR SHALL EXPOSE LATERAL BY HAND WHEN CROSSING TO ENSURE DAMAGED HAS NOT OCCURRED.
- ALL SANITARY CASTINGS SHALL BE REPLACED AND ADJUSTED TO PROPOSED GRADES PER CITY SPECIFICATIONS.
- CONTRACTOR TO COORDINATE ALL LATERAL WORK WITH PROPERTY OWNERS.


WATER MAIN NOTES:
- WATER MAIN LOCATION IS APPROXIMATE, BOTH HORIZONTAL & VERTICAL.
- WATER MAIN TO BE INSULATED AT ALL STORM SEWER CROSSINGS WITH 4'x8'x2" STYROFOAM BOARD.
- CONTRACTOR SHALL CONTACT SUN PRAIRIE UTILITIES PRIOR TO THE OPERATION OF WATER MAIN VALVES.
- ALL VALVES & CURB BOXES WITHIN THE LIMITS OF CONSTRUCTION THAT REMAIN, SHALL BE ADJUSTED TO GRADE.
- VERTICAL SEPARATION BETWEEN PROPOSED WATERMAIN AND EXISTING SANITARY SHALL BE AT LEAST 6" ABOVE AND 18" BELOW.

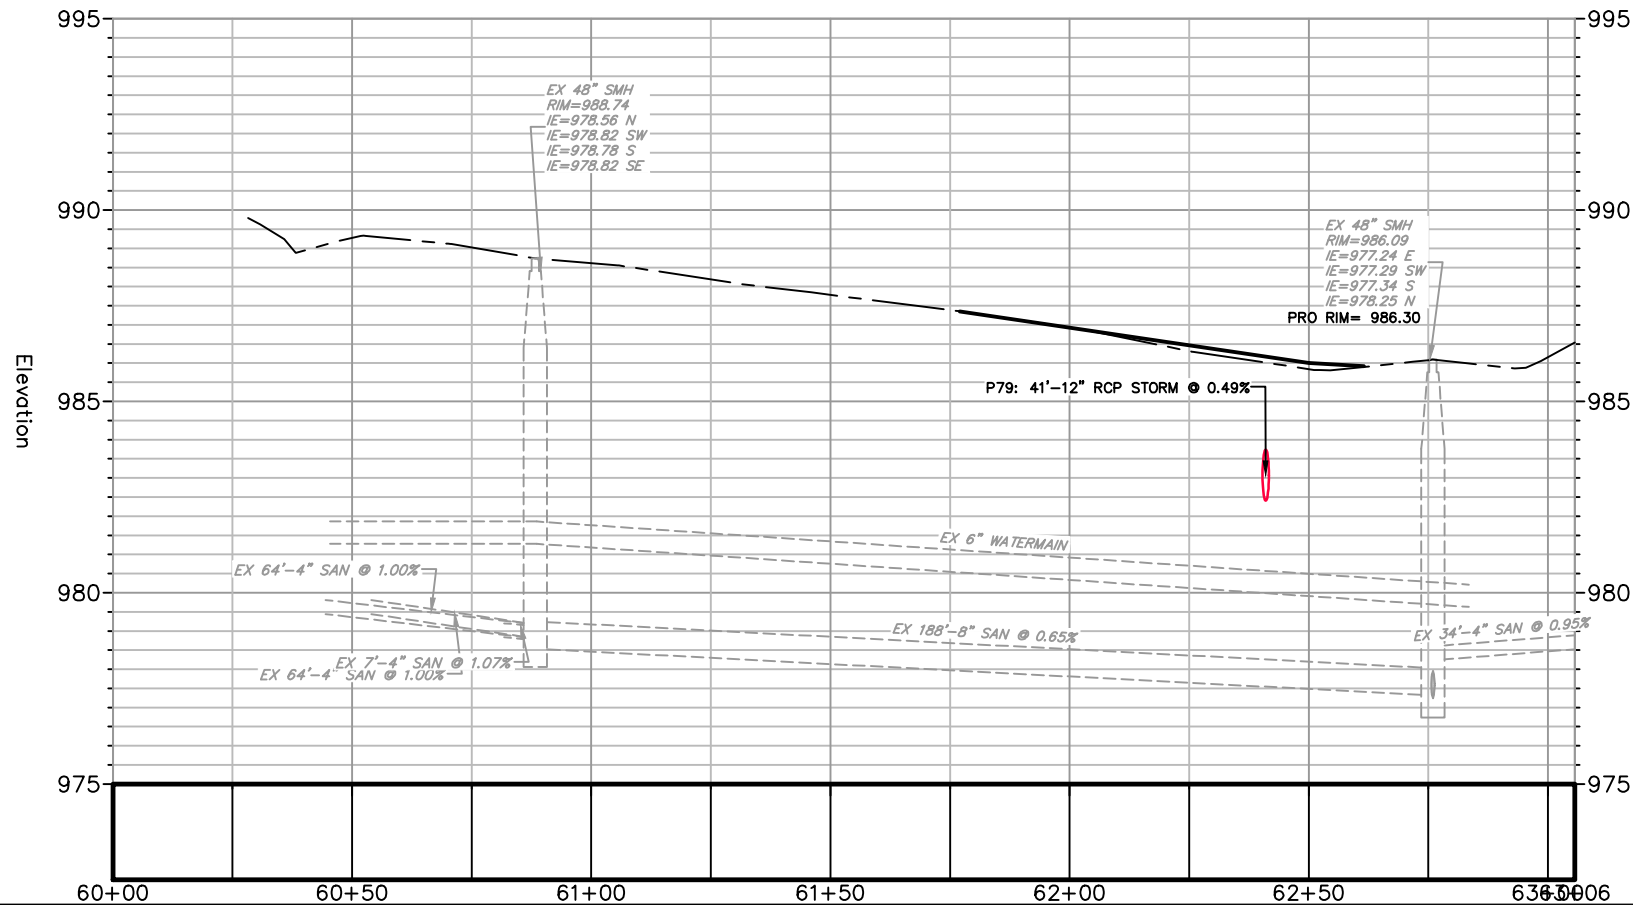
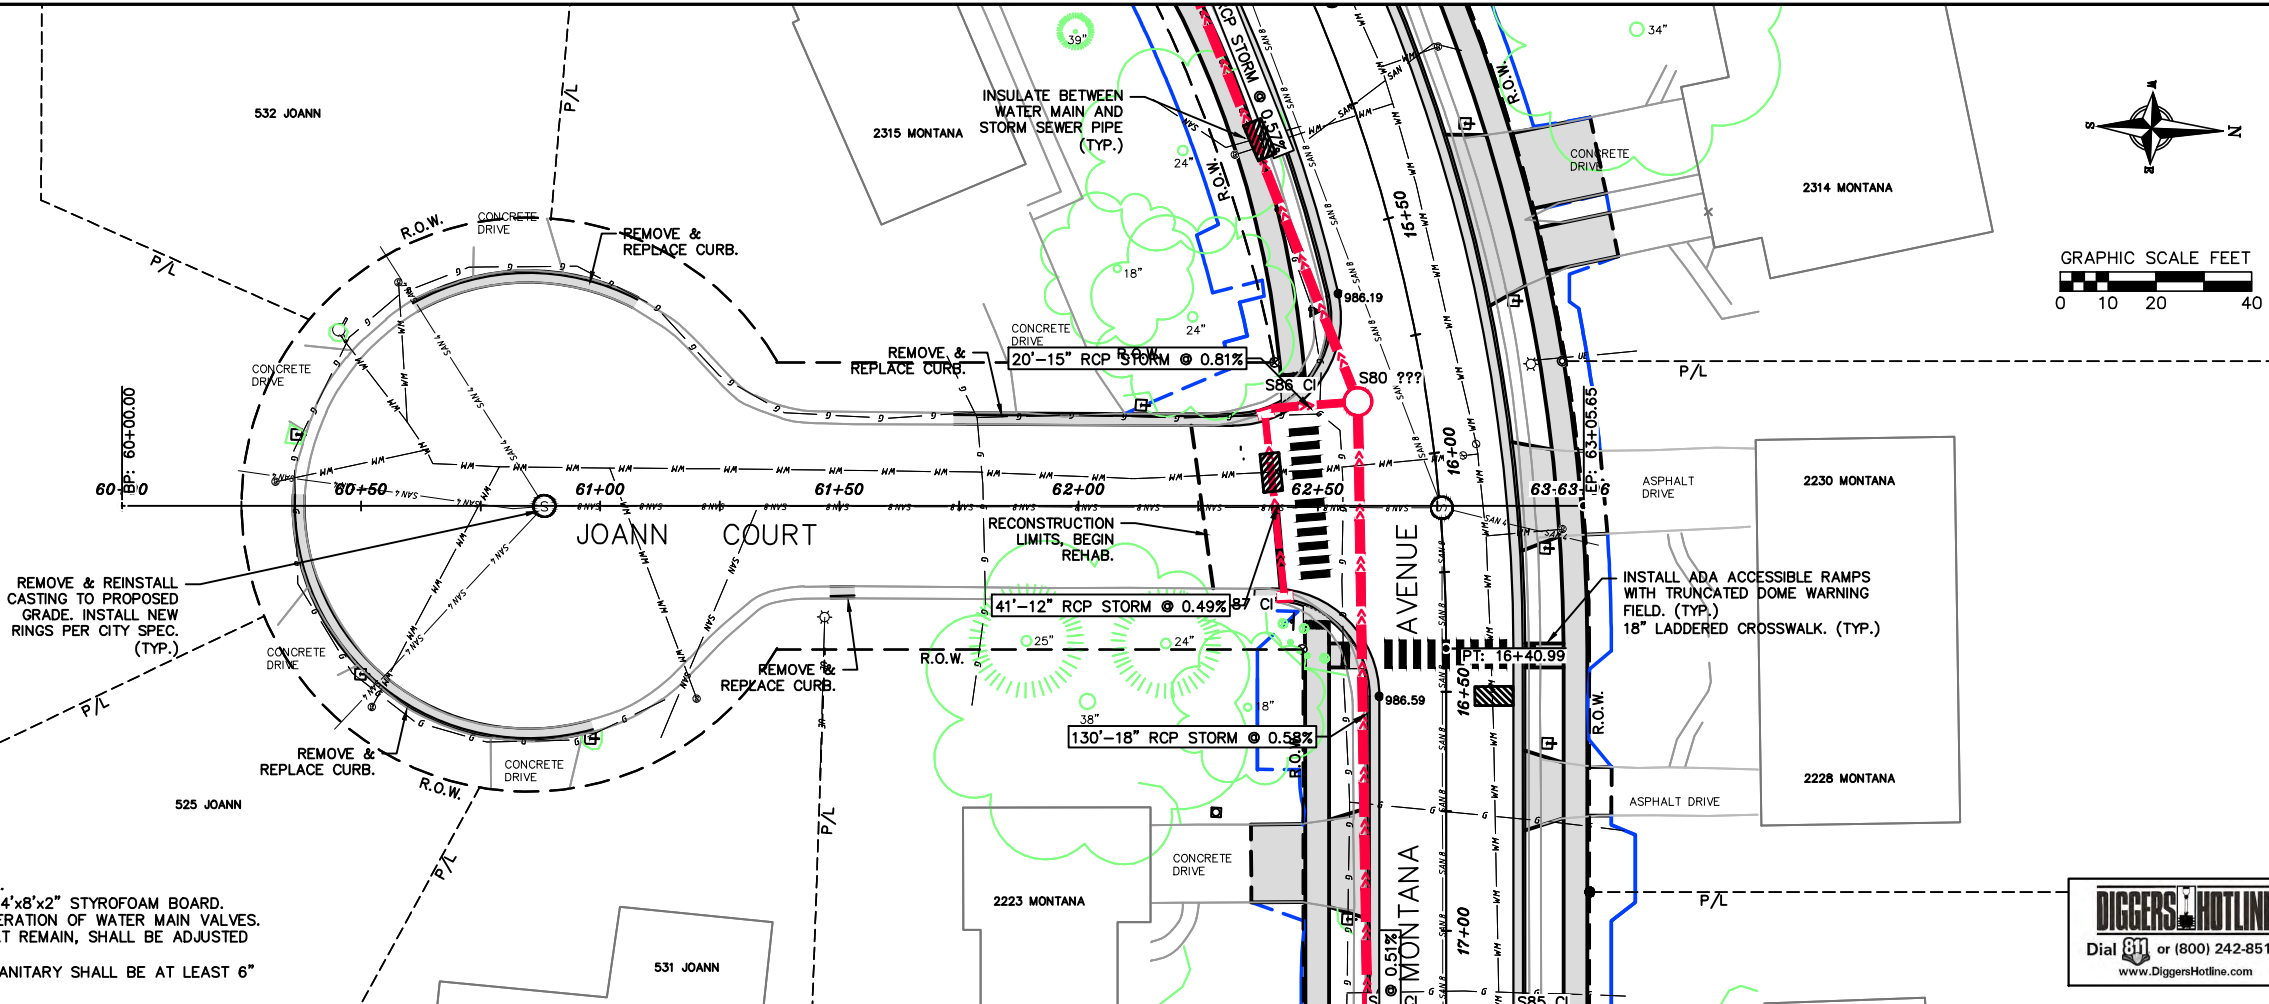


MONTANA AVE & WALMAR DRIVE RECONSTRUCTION /
JOANN & MARGARET COURT REHABILITATIONS
JOANN CT. PLAN & PROFILE STA. 60+00 - 63+00
Sun Prairie Wisconsin



REVISIONS		REMARKS
NO.	DATE	

SCALE:	AS SHOWN
DATE:	12/26/2025
DR BY:	TJA
CHK BY:	CJC, TRV
JOB NO:	
PROJECT NO:	
SHEET	7 OF 31
DWG. NO.	

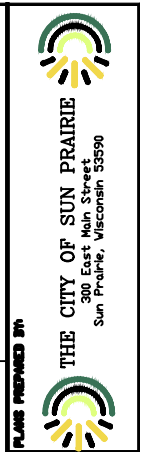

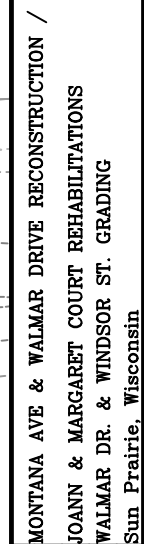 

SCALE:		REVISIONS		REVISIONS	
AS SHOWN		NL.	DATE	NL.	DATE
DATE:		REMARKS		REMARKS	
DATE					
DR BY:					
DRAFTER					
CHK BY:					
JOB NO:					
PROJECT NO.					
SHEET					
9 OF 31					
DWG. NO.					

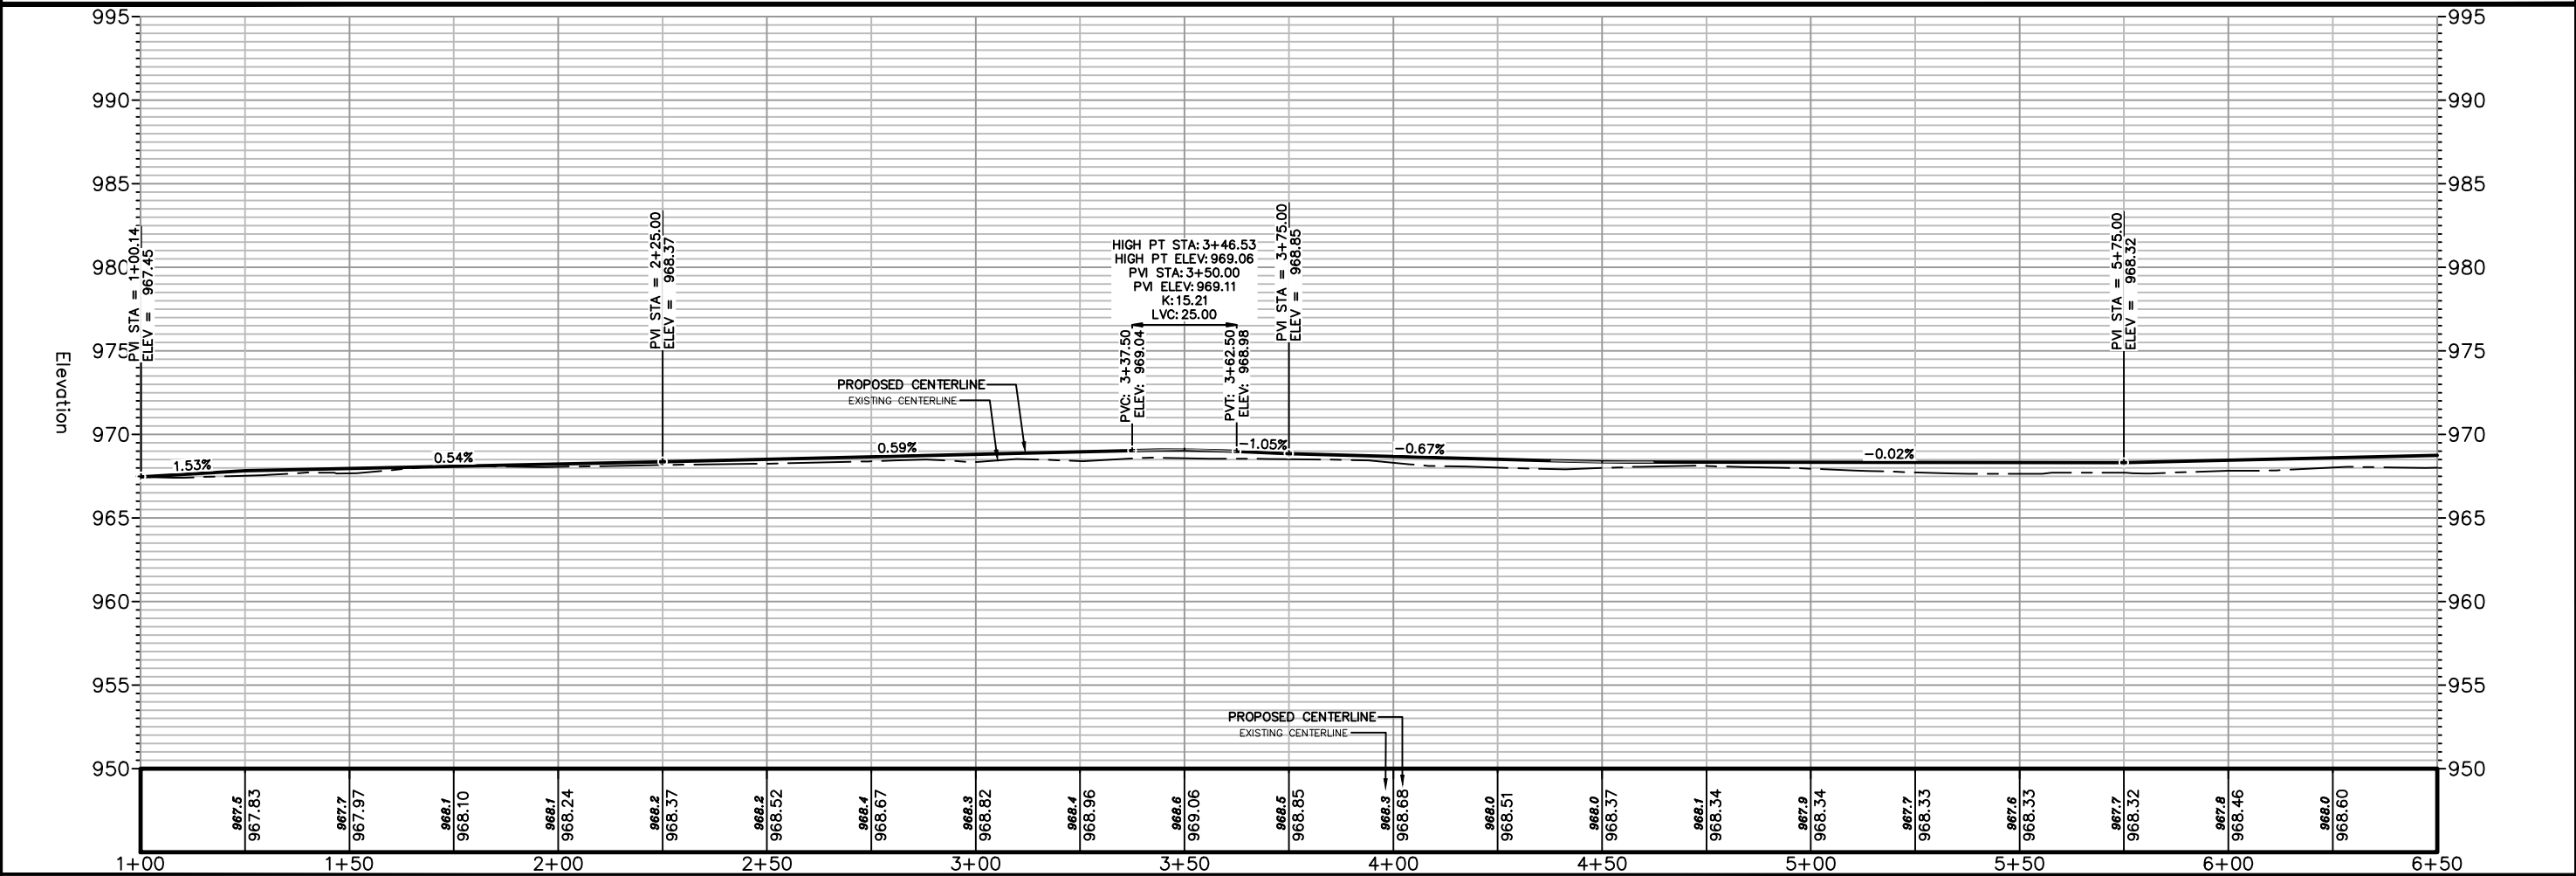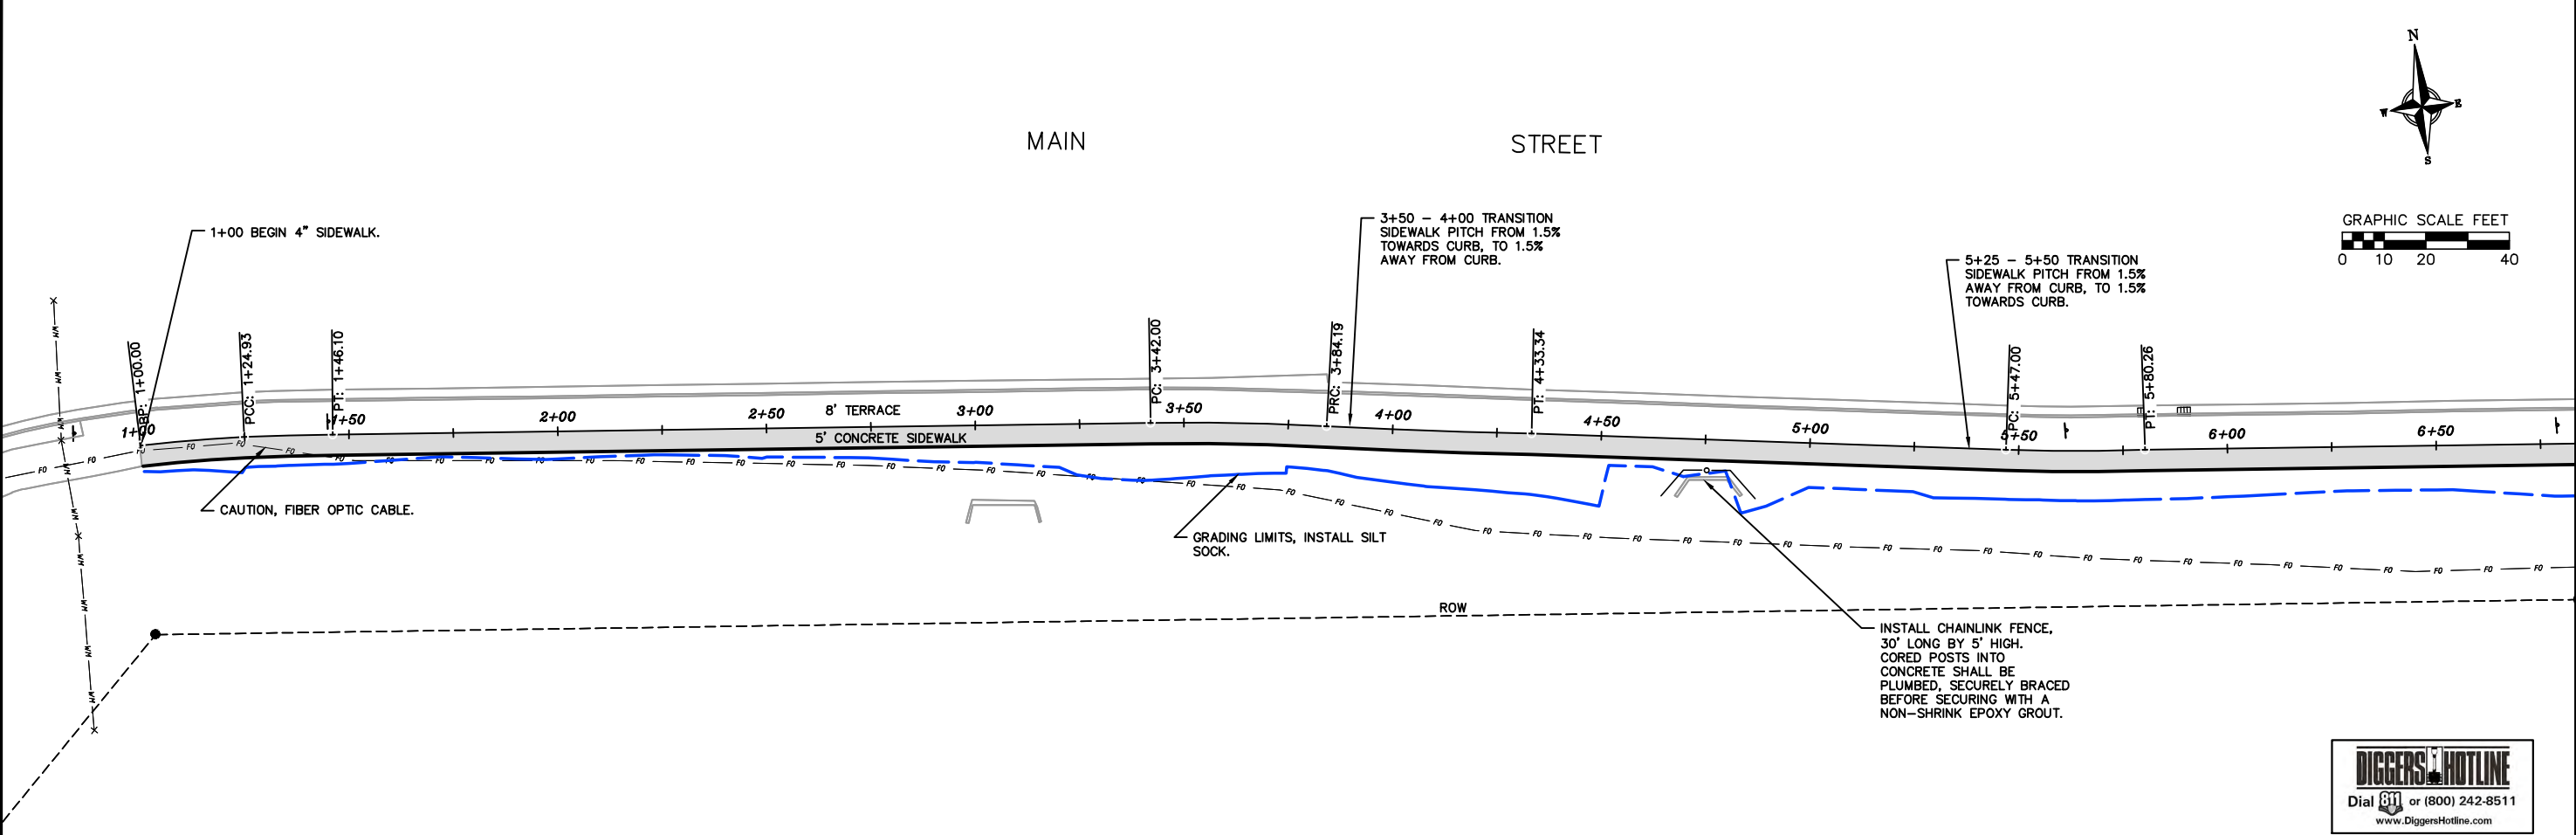

THE CITY OF SUN PRAIRIE 300 East Main Street Sun Prairie, Wisconsin 53590	
MAIN STREET SIDEWALK PROJECT	
PLAN AND PROFILE	
STATION 1+00 - 6+50	
Sun Prairie, Wisconsin	
REVISIONS	REVISIONS
NO.	NO.
DATE	DATE
REMARKS	REMARKS
SCALE: AS SHOWN	
DATE: 12/26/2025	
DR BY: TJA	
CHK BY: CJC, TRV	
JOB NO: PROJECT NO.	
SHEET 28 OF 31	
DWG. NO.	

