
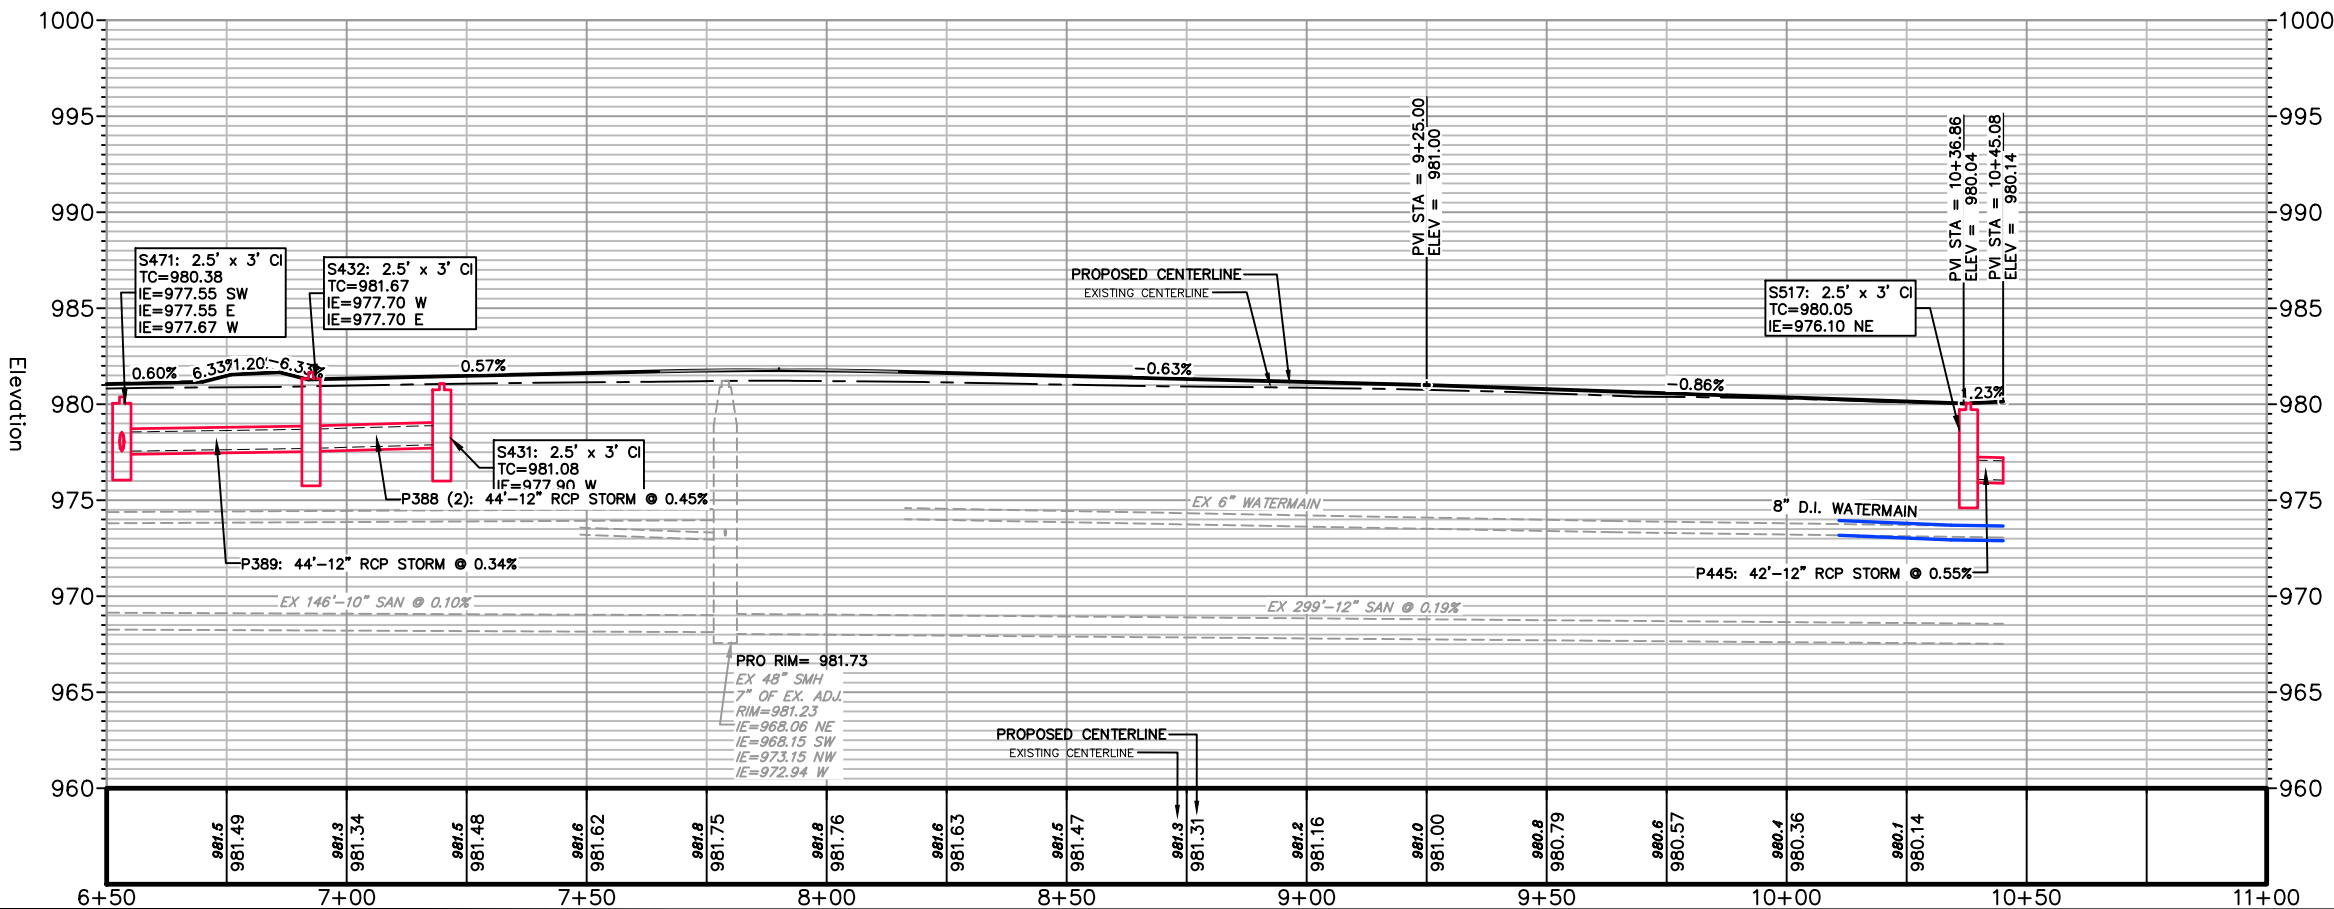


CONFIDENTIAL 26002

NOTE:
UTILITY LOCATIONS ON PLANS ARE
APPROXIMATE AND CONTRACTOR SHALL
HAVE APPROPRIATE UTILITY MARK EXACT
LOCATIONS PRIOR TO CONSTRUCTION.

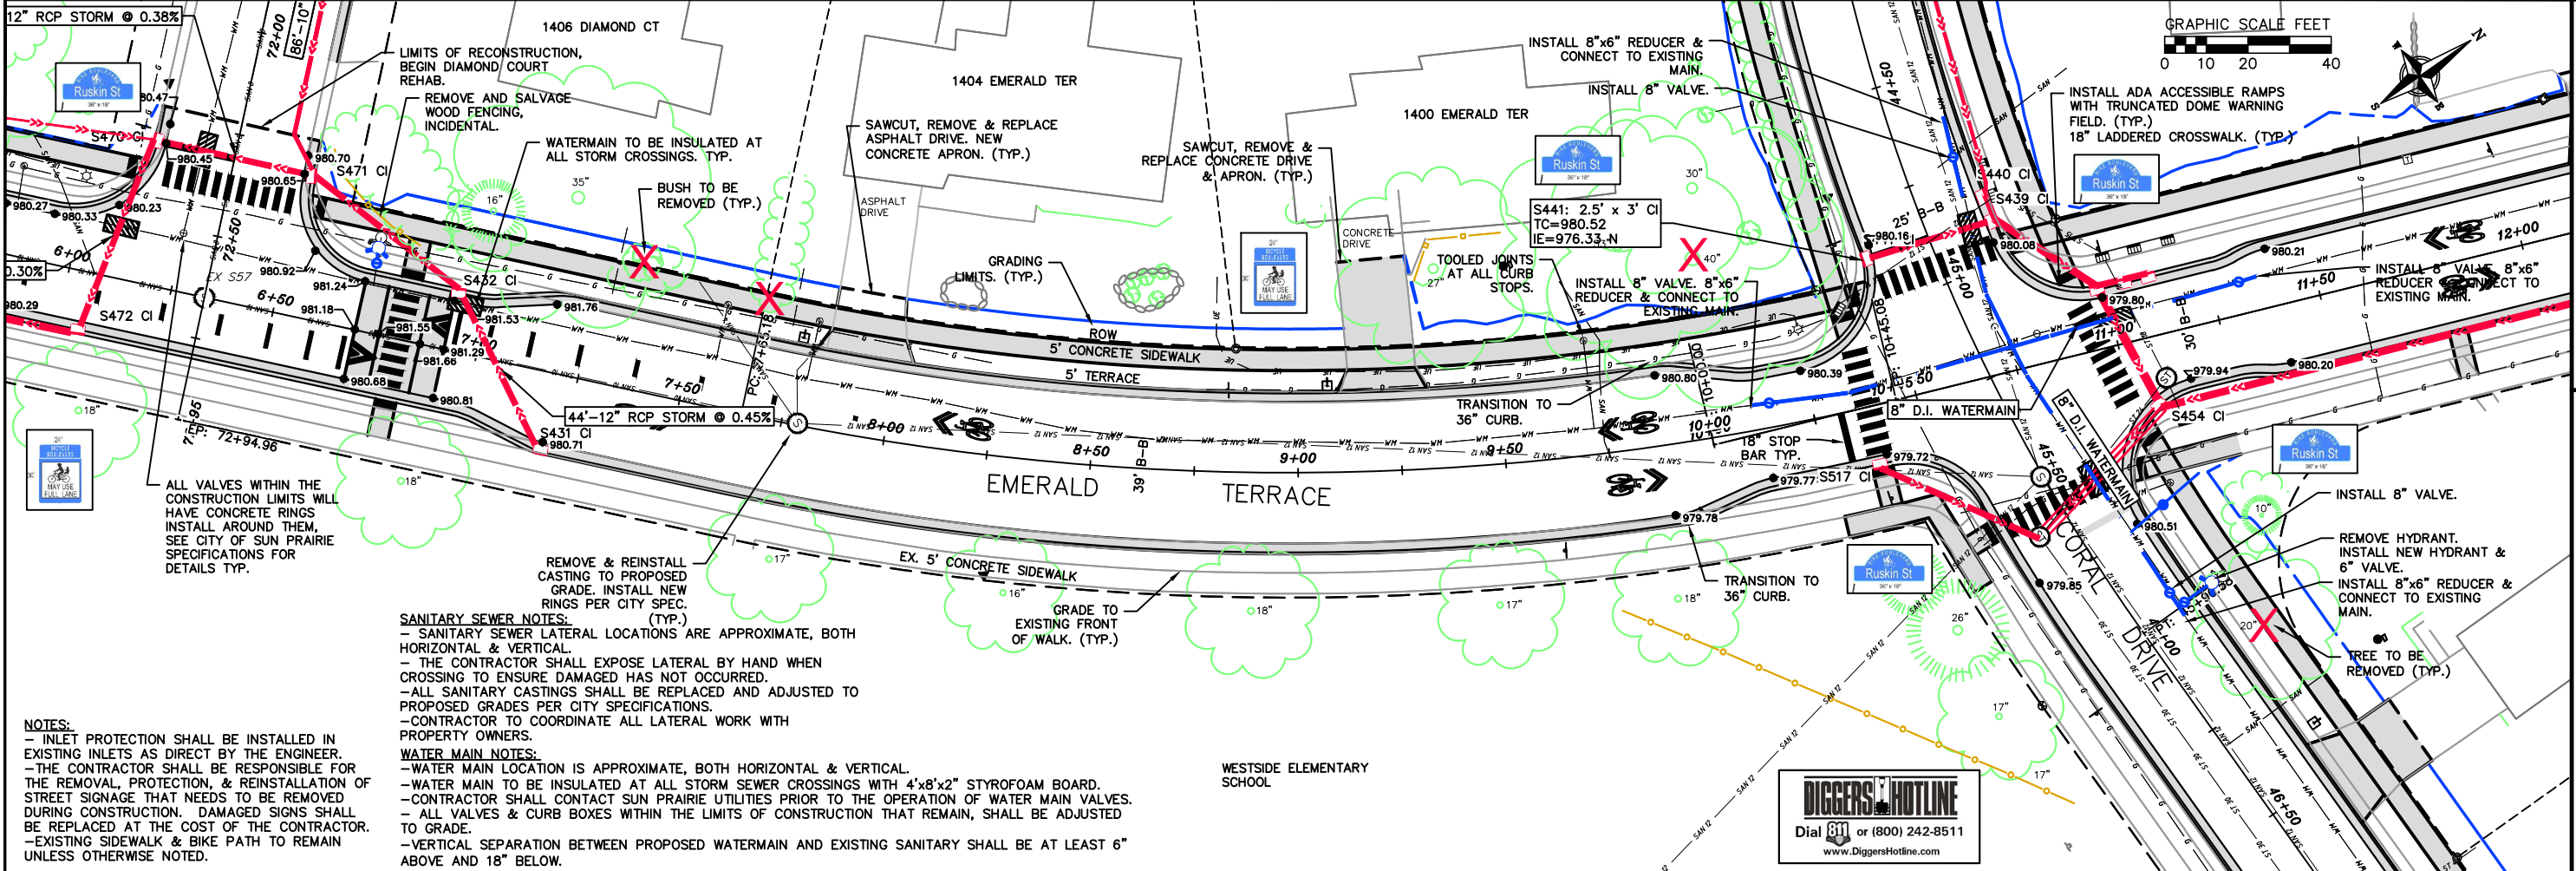

THE CITY OF SUN PRAIRIE
300 East Main Street
Sun Prairie, Wisconsin 53590

EMERALD TERRACE, CORAL DRIVE & GARNET DRIVE RECONSTRUCTION /
DIAMOND COURT REHABILITATION
EMERALD TERRACE PLAN & PROFILE STA. 7+50 - 10+45
Sun Prairie Wisconsin

REVISIONS		REVISIONS	
NO.	DATE	NO.	DATE
1	2/17/26		

SCALE:
AS SHOWN

DATE:
12/23/2025



DR BY:
TJA

CHK BY:
CJC, TRV

JOB NO:
PROJECT NO.

SHEET
3 OF 40

DWG. NO.

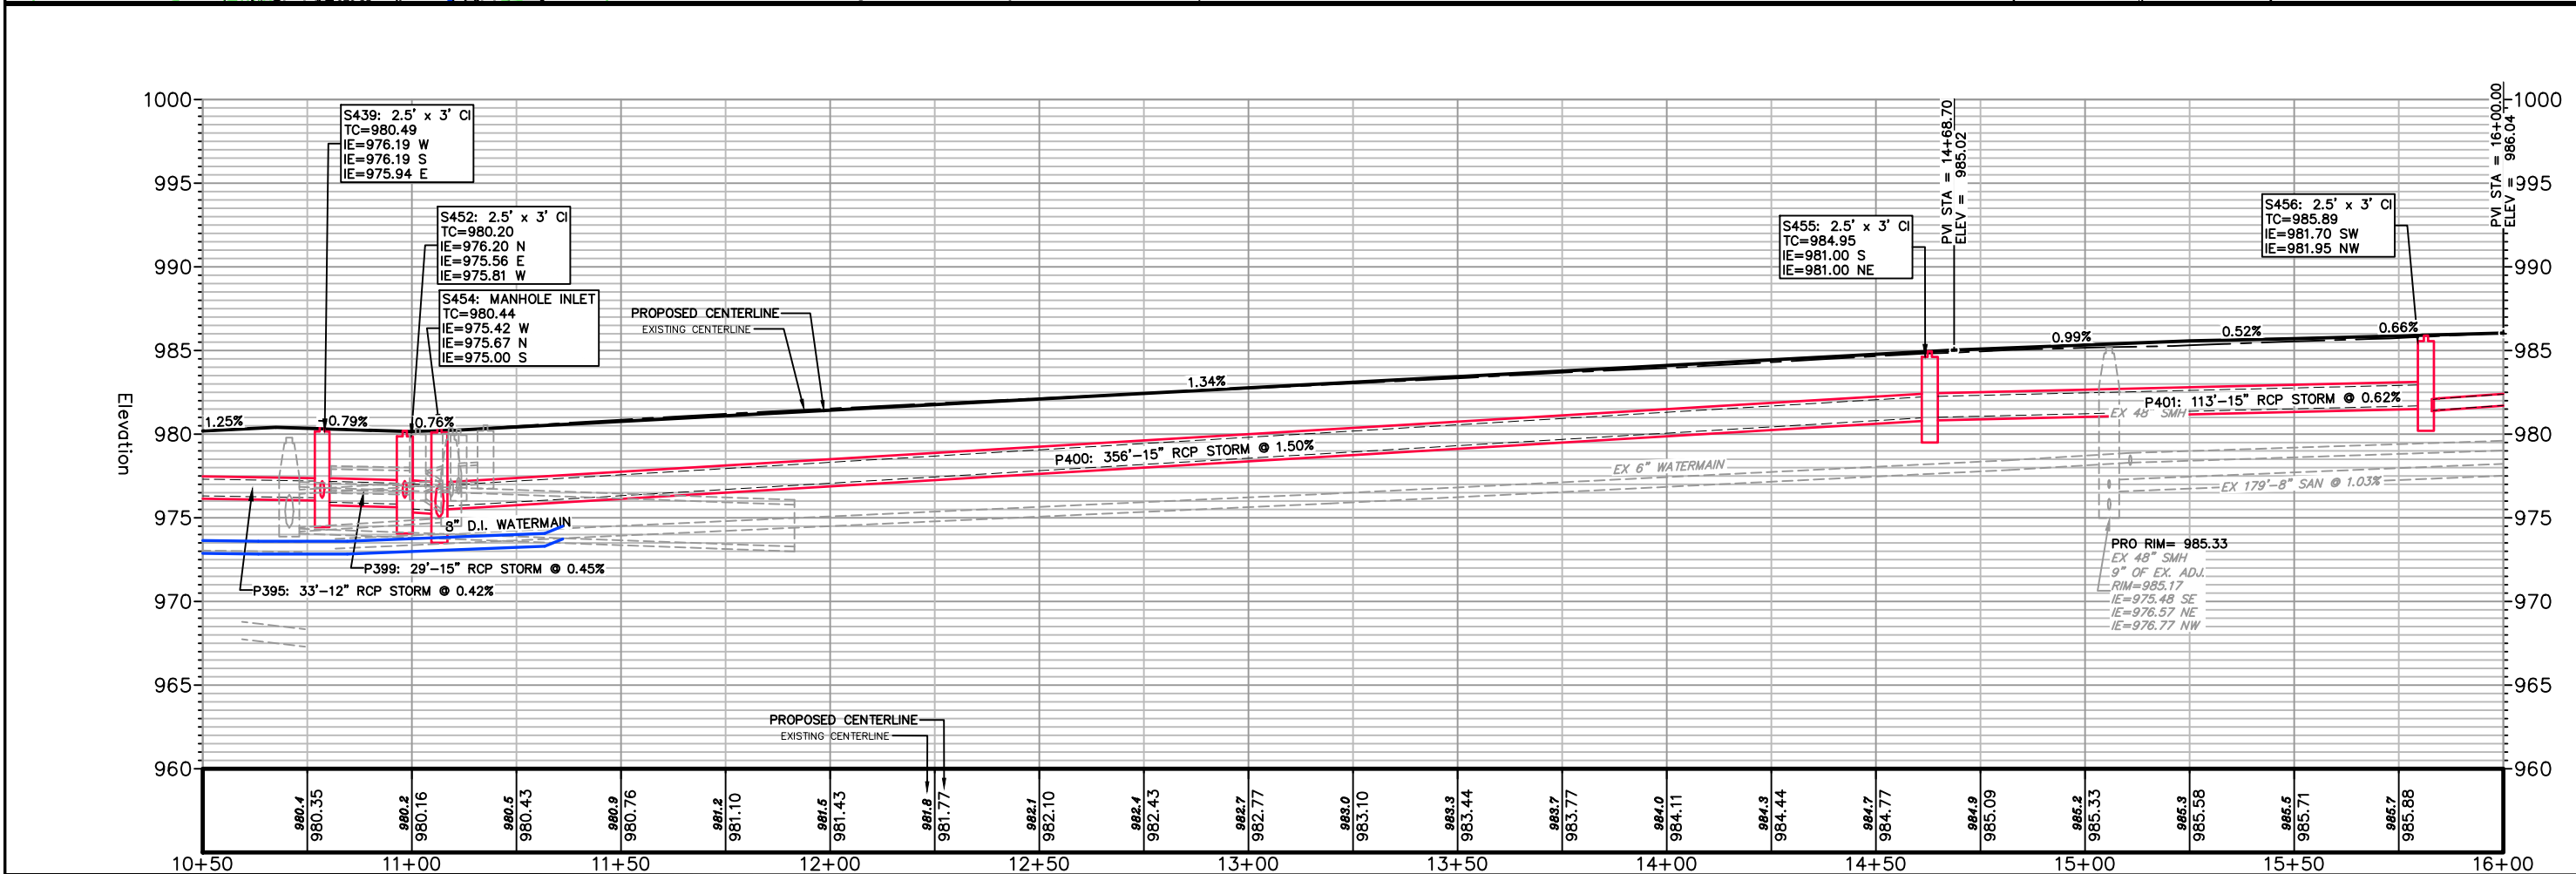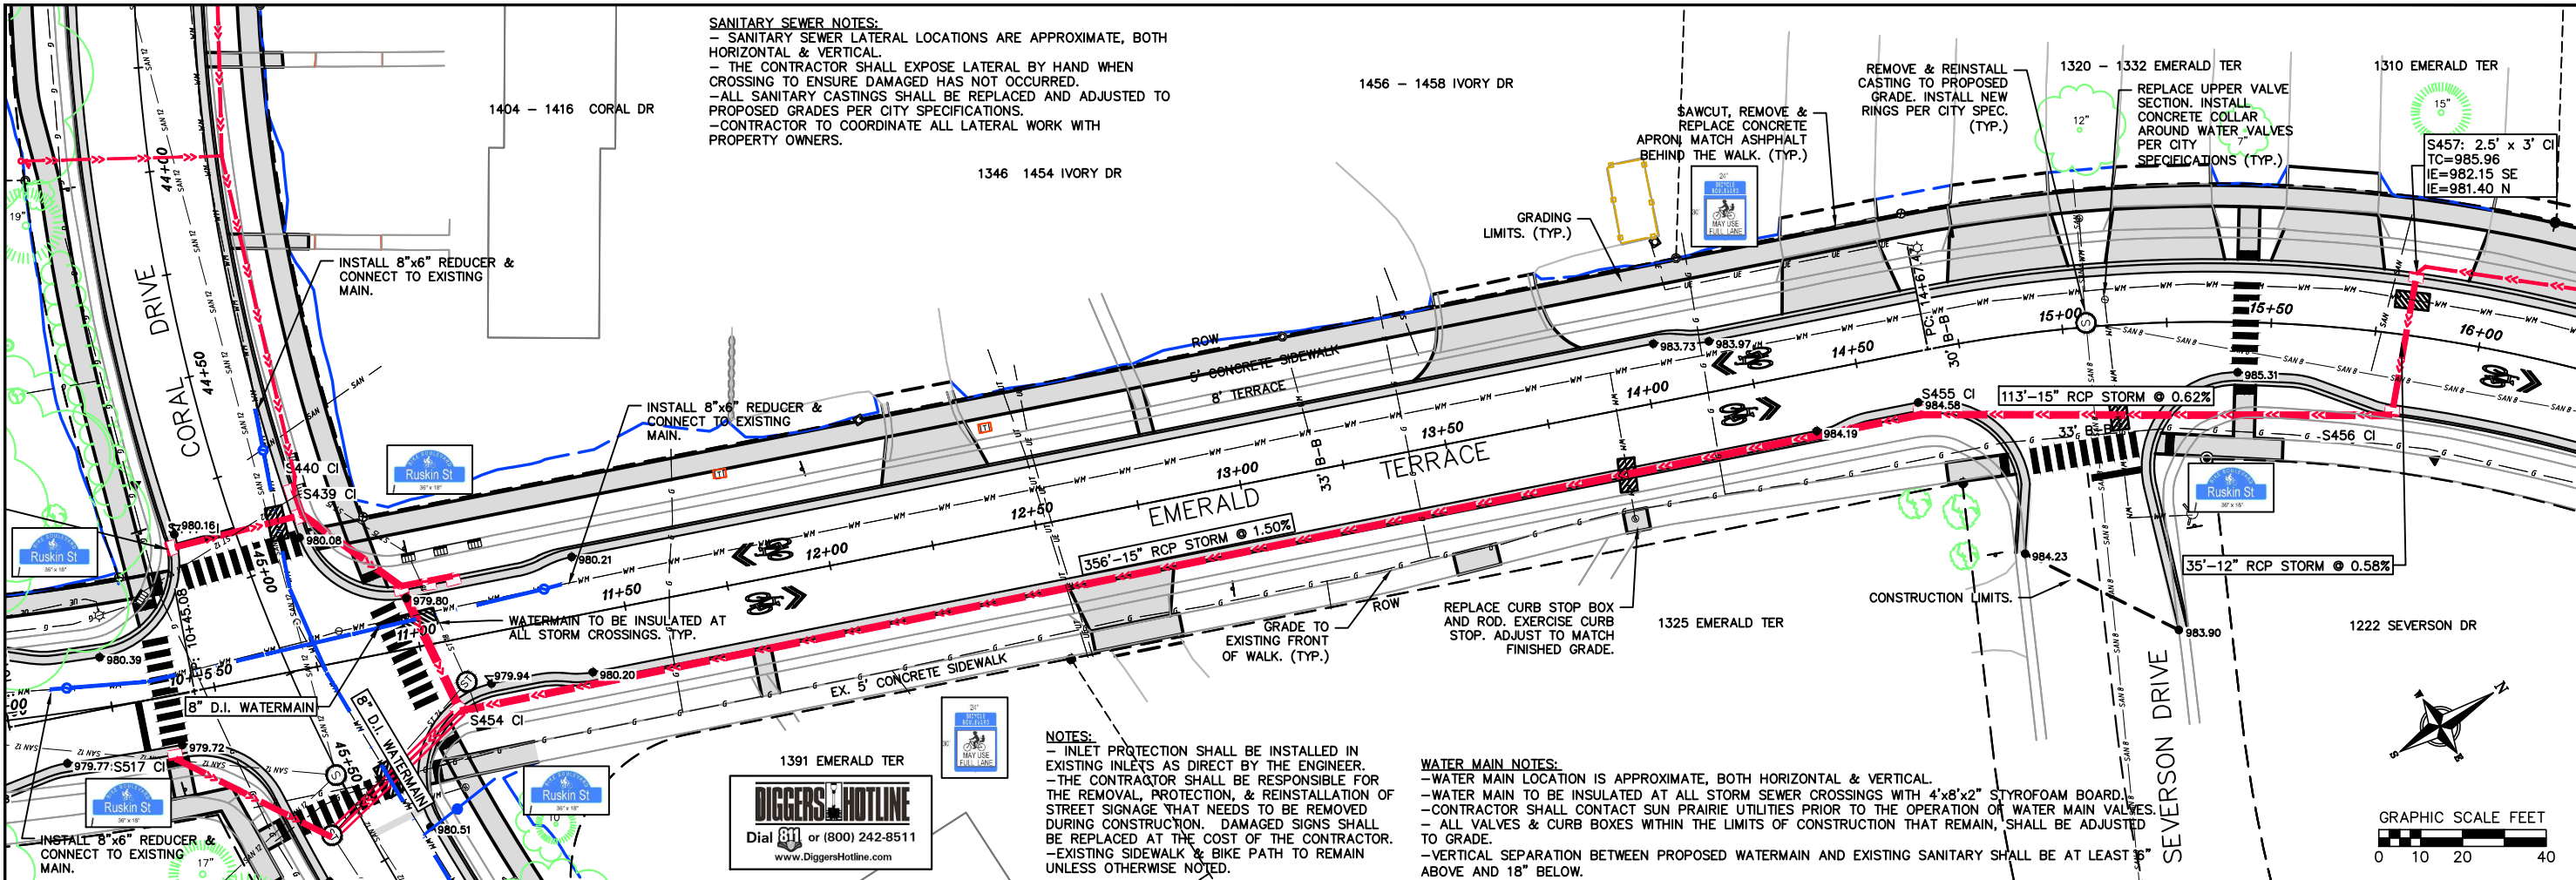

REVISIONS		DATE	REMARKS
1	2/7/25	STAFF COMMENTS	

REVISIONS		DATE	REMARKS
1	2/7/25	STAFF COMMENTS	

SCALE: AS SHOWN

DATE: 12/23/2025



DR BY: TJA

CHK BY: CJC, TRV

JOB NO: PROJECT NO.

SHEET 4 OF 40

DWG. NO.

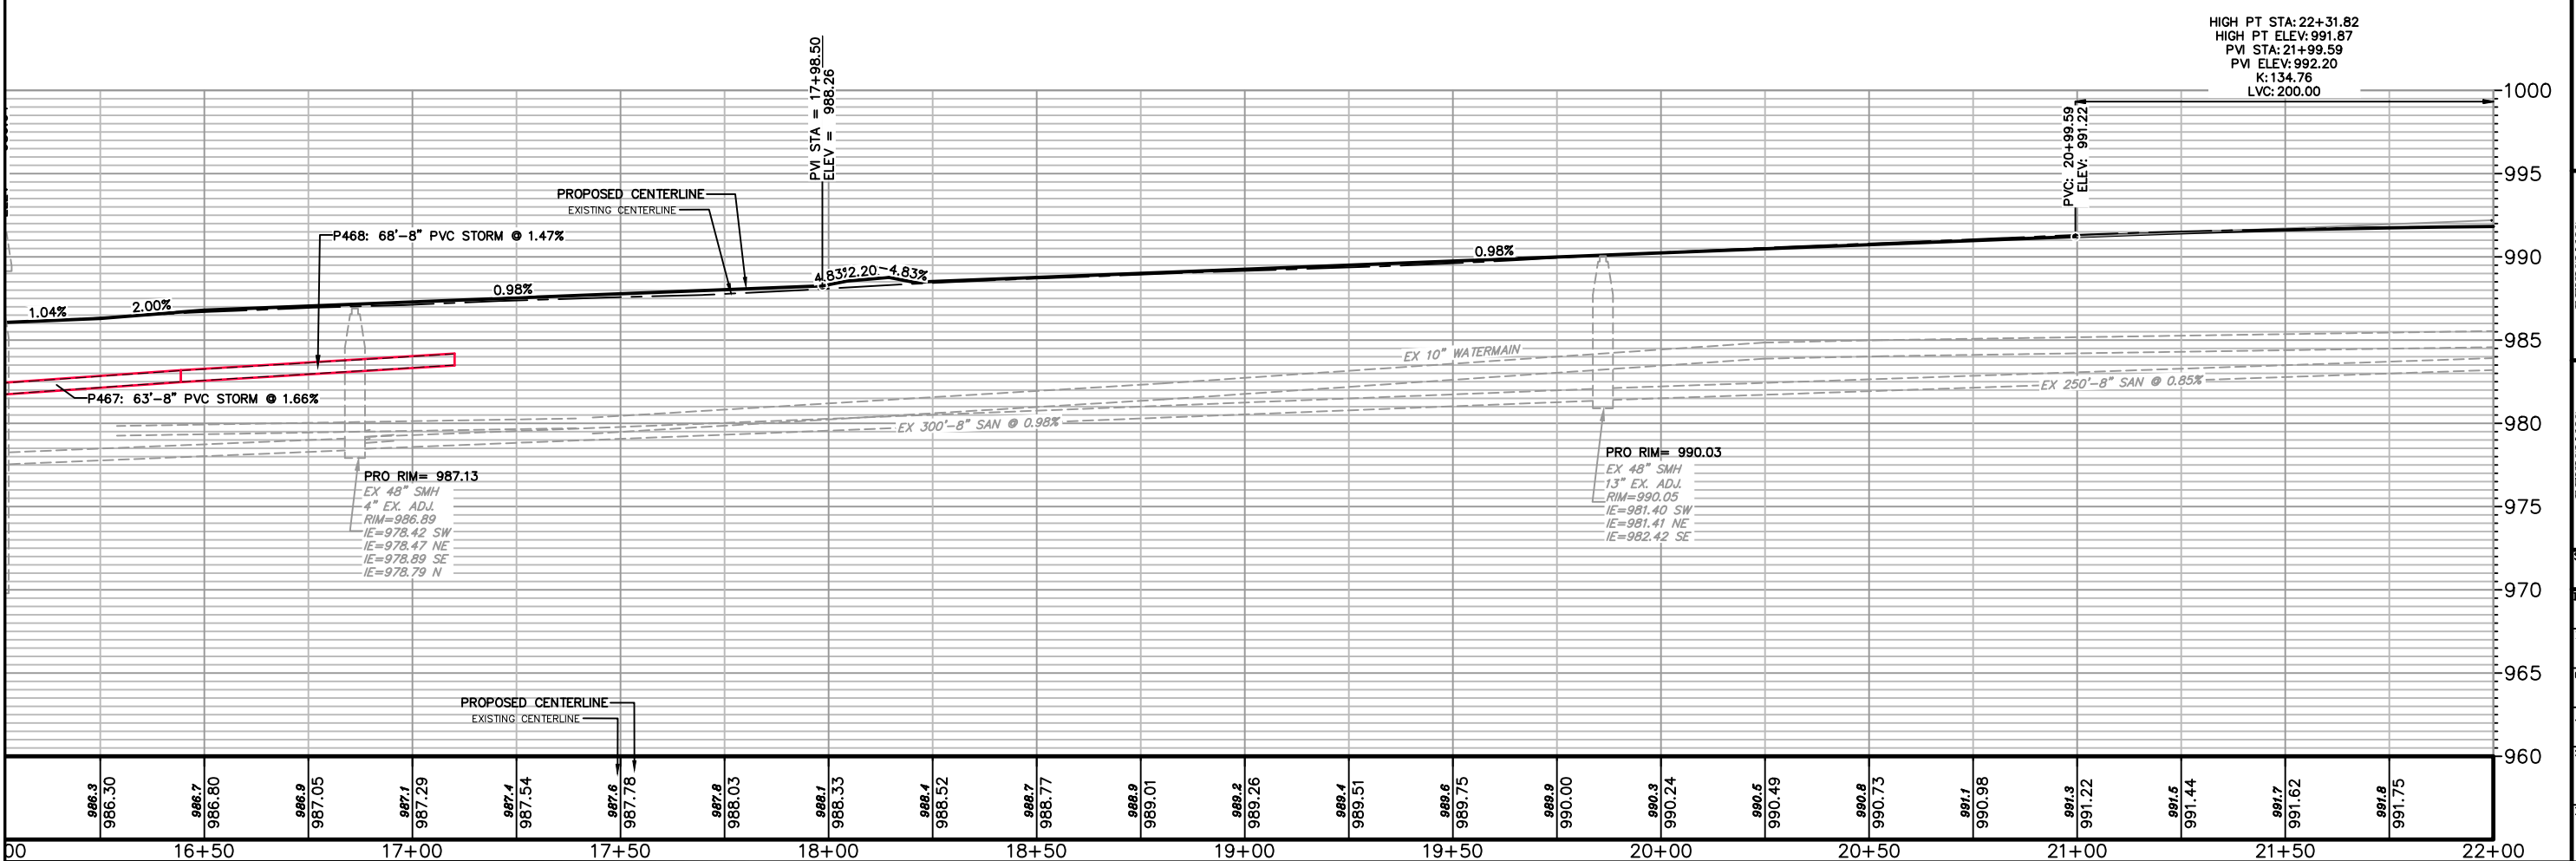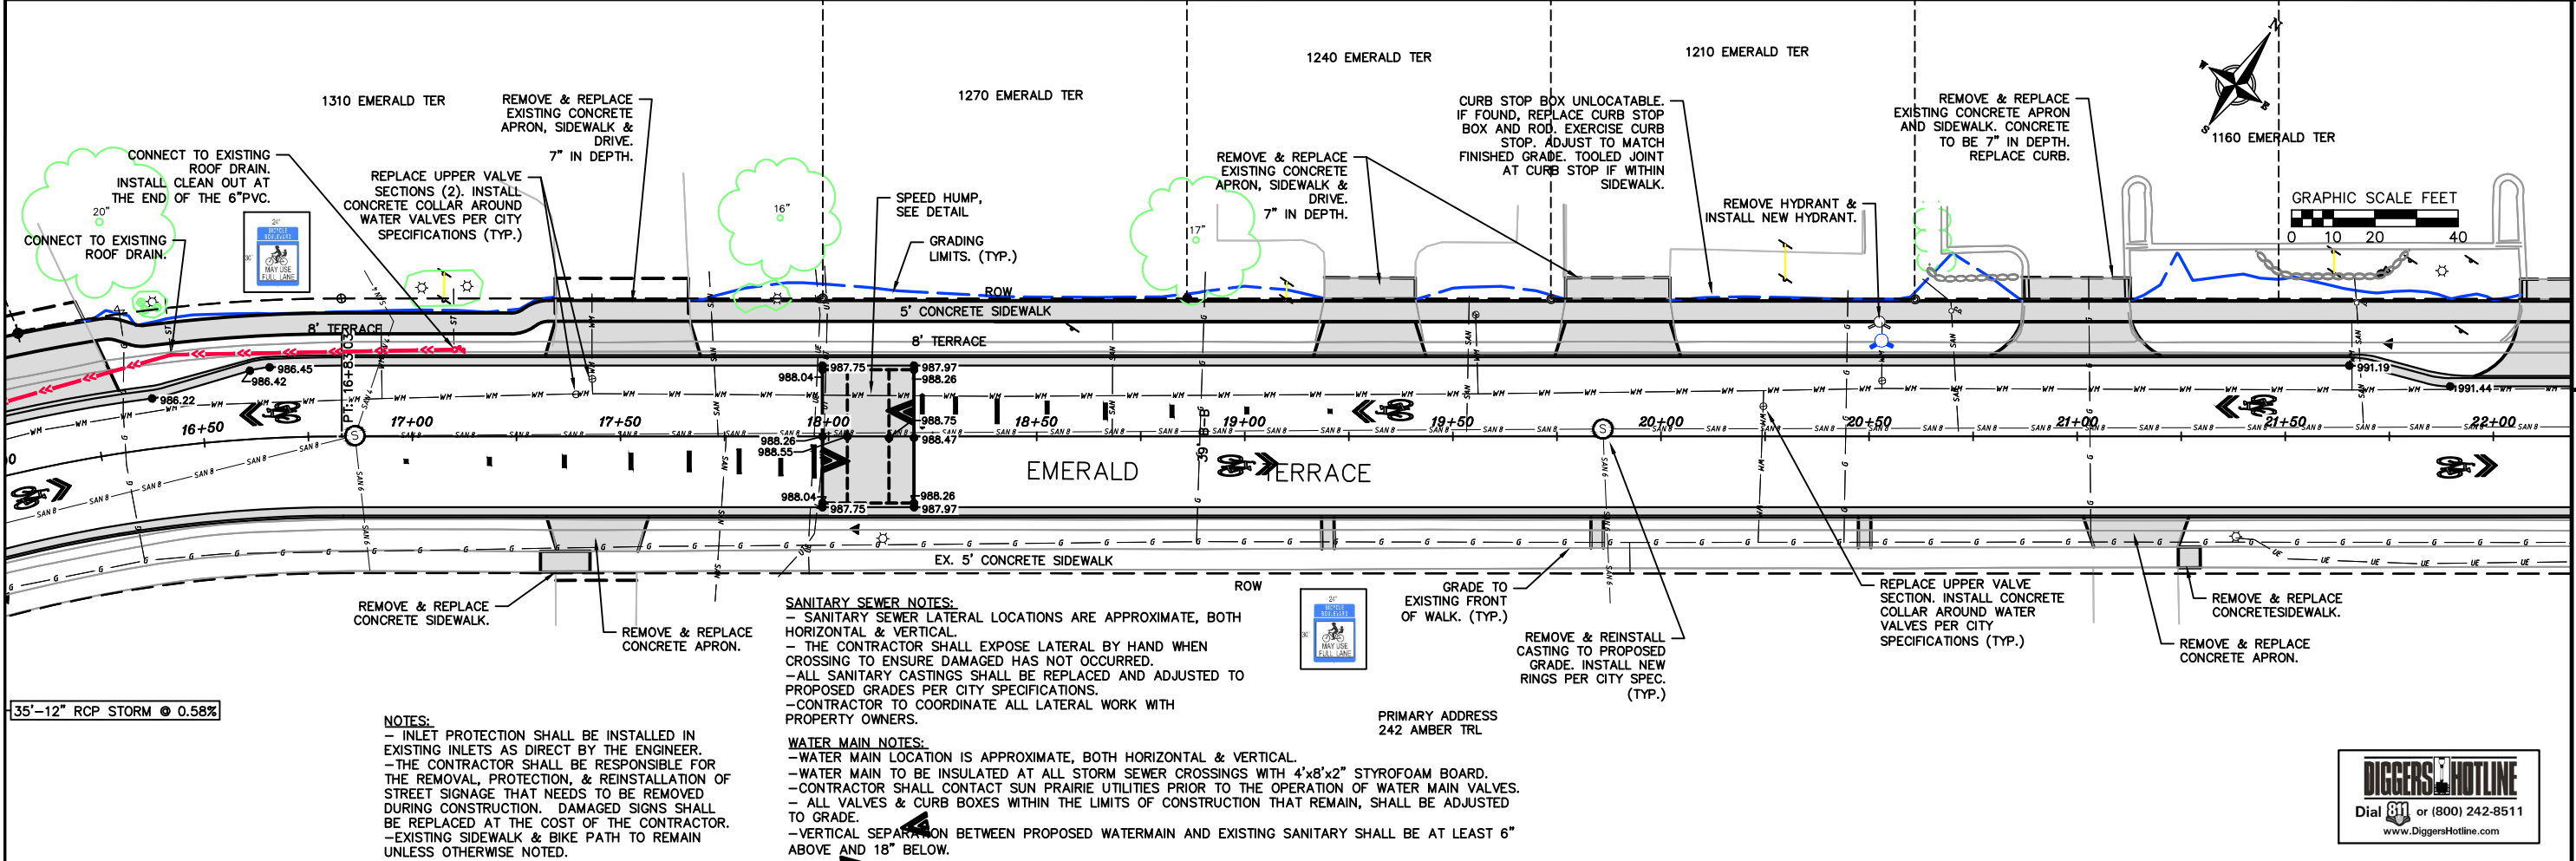

THE CITY OF SUN PRAIRIE
300 East Main Street
Sun Prairie, Wisconsin 53590

PLANS PREPARED BY:

EMERALD TERRACE, CORAL DRIVE & GARNET DRIVE RECONSTRUCTION /
DIAMOND COURT REHABILITATION
EMERALD TERRACE PLAN & PROFILE STA. 16+00 - 22+00
Sun Prairie Wisconsin

REVISIONS		REVISIONS	
NO.	DATE	NO.	DATE
1	2/17/25		

SCALE:
AS SHOWN

DATE:
12/23/2025

DR BY:
TJA

CHK BY:
CJC, TRV

JOB NO:
PROJECT NO.

SHEET
5 OF 40

DWG. NO.



THE CITY OF SUN PRAIRIE

300 East Main Street

Sun Prairie, Wisconsin 53590



PLANS PREPARED BY:



EMERALD TERRACE, CORAL DRIVE & GARNET DRIVE RECONSTRUCTION /

DIAMOND COURT REHABILITATION

EMERALD TERRACE PLAN & PROFILE STA. 22+00 - 27+50

Sun Prairie Wisconsin

REVISIONS		REVISIONS			
NO.	DATE	REMARKS	NO.	DATE	REMARKS
1	2/17/26	STAFF COMMENTS			
SCALE AS SHOWN		DATE: 12/23/2025			
DR BY: TJA		CHK BY: CJC, TRV			
JOB NO: PROJECT NO.		SHEET 6 OF 40			
DWG. NO.					

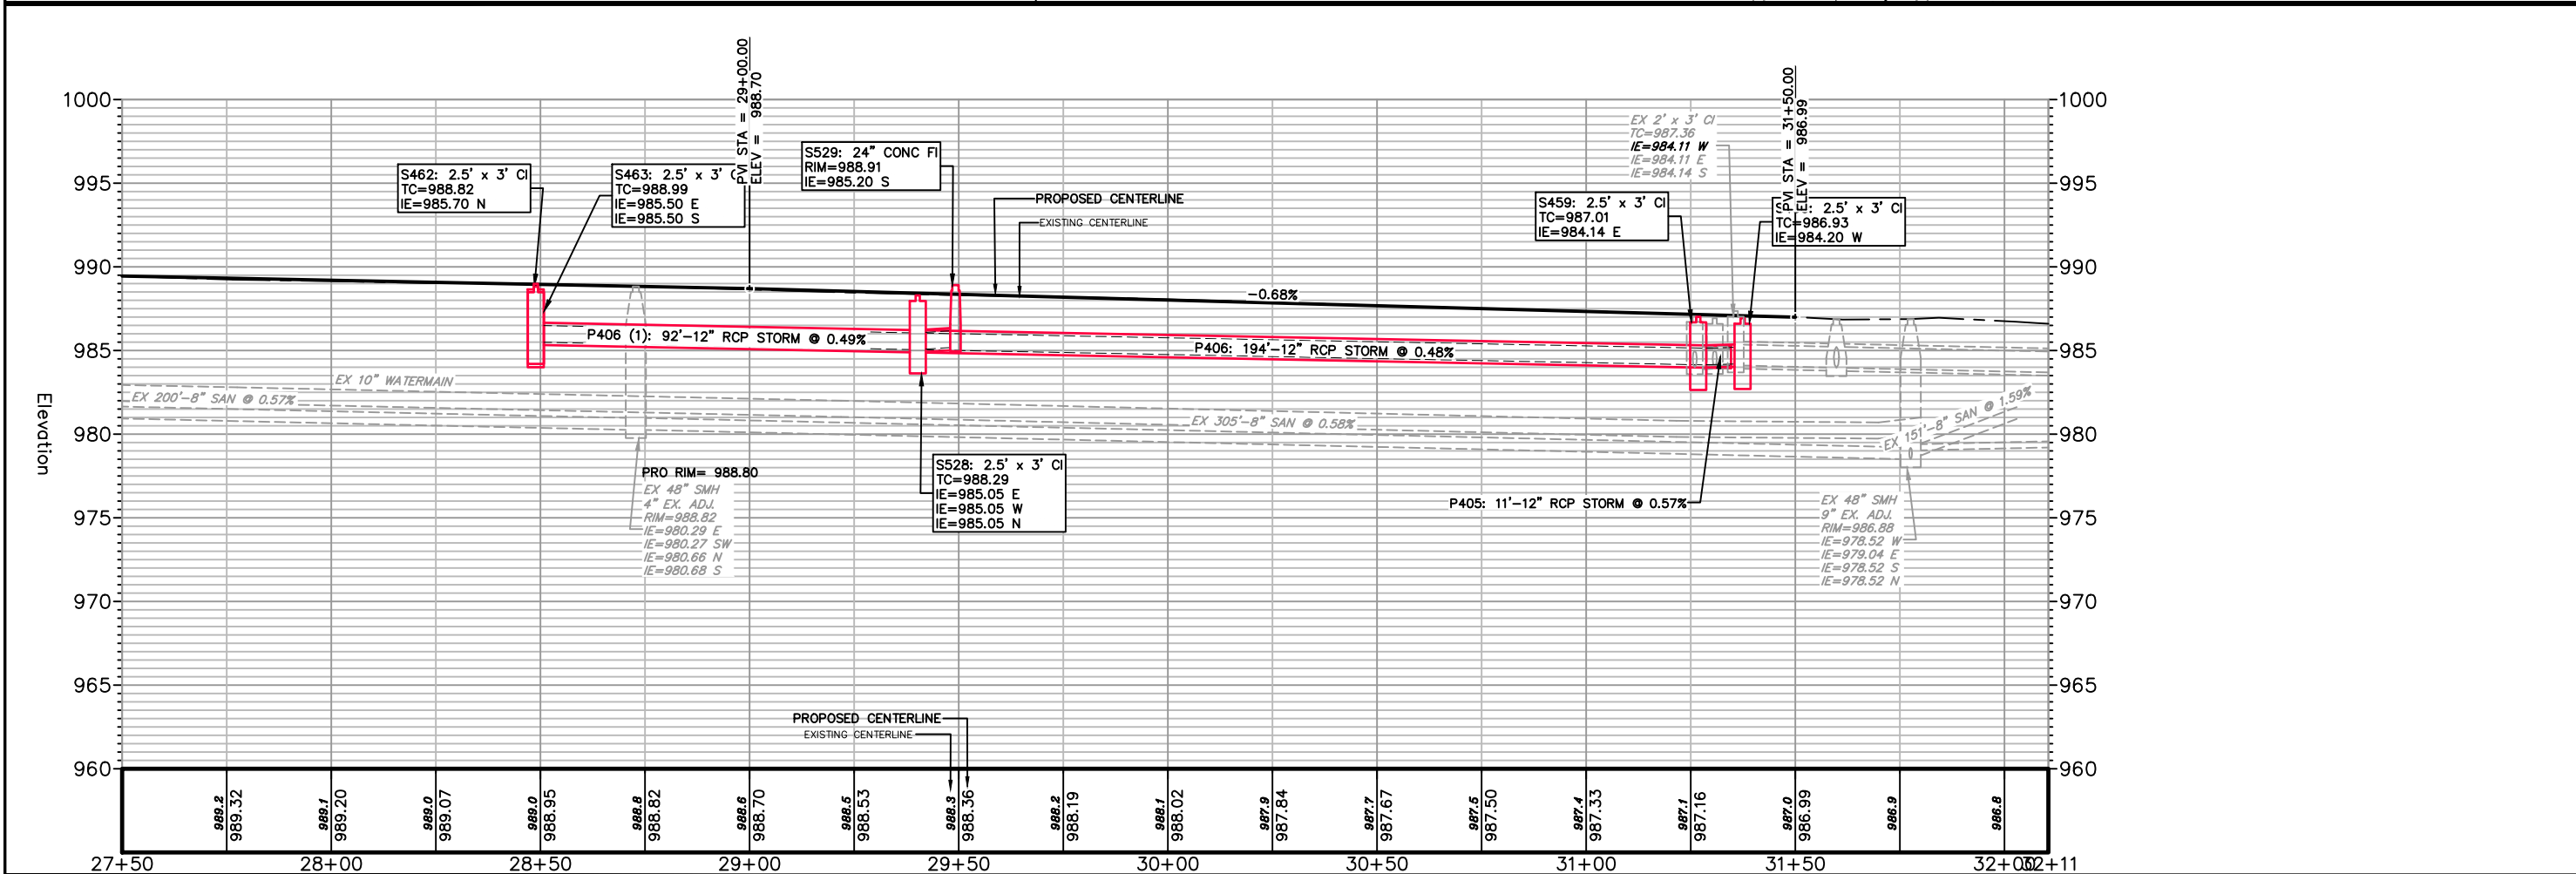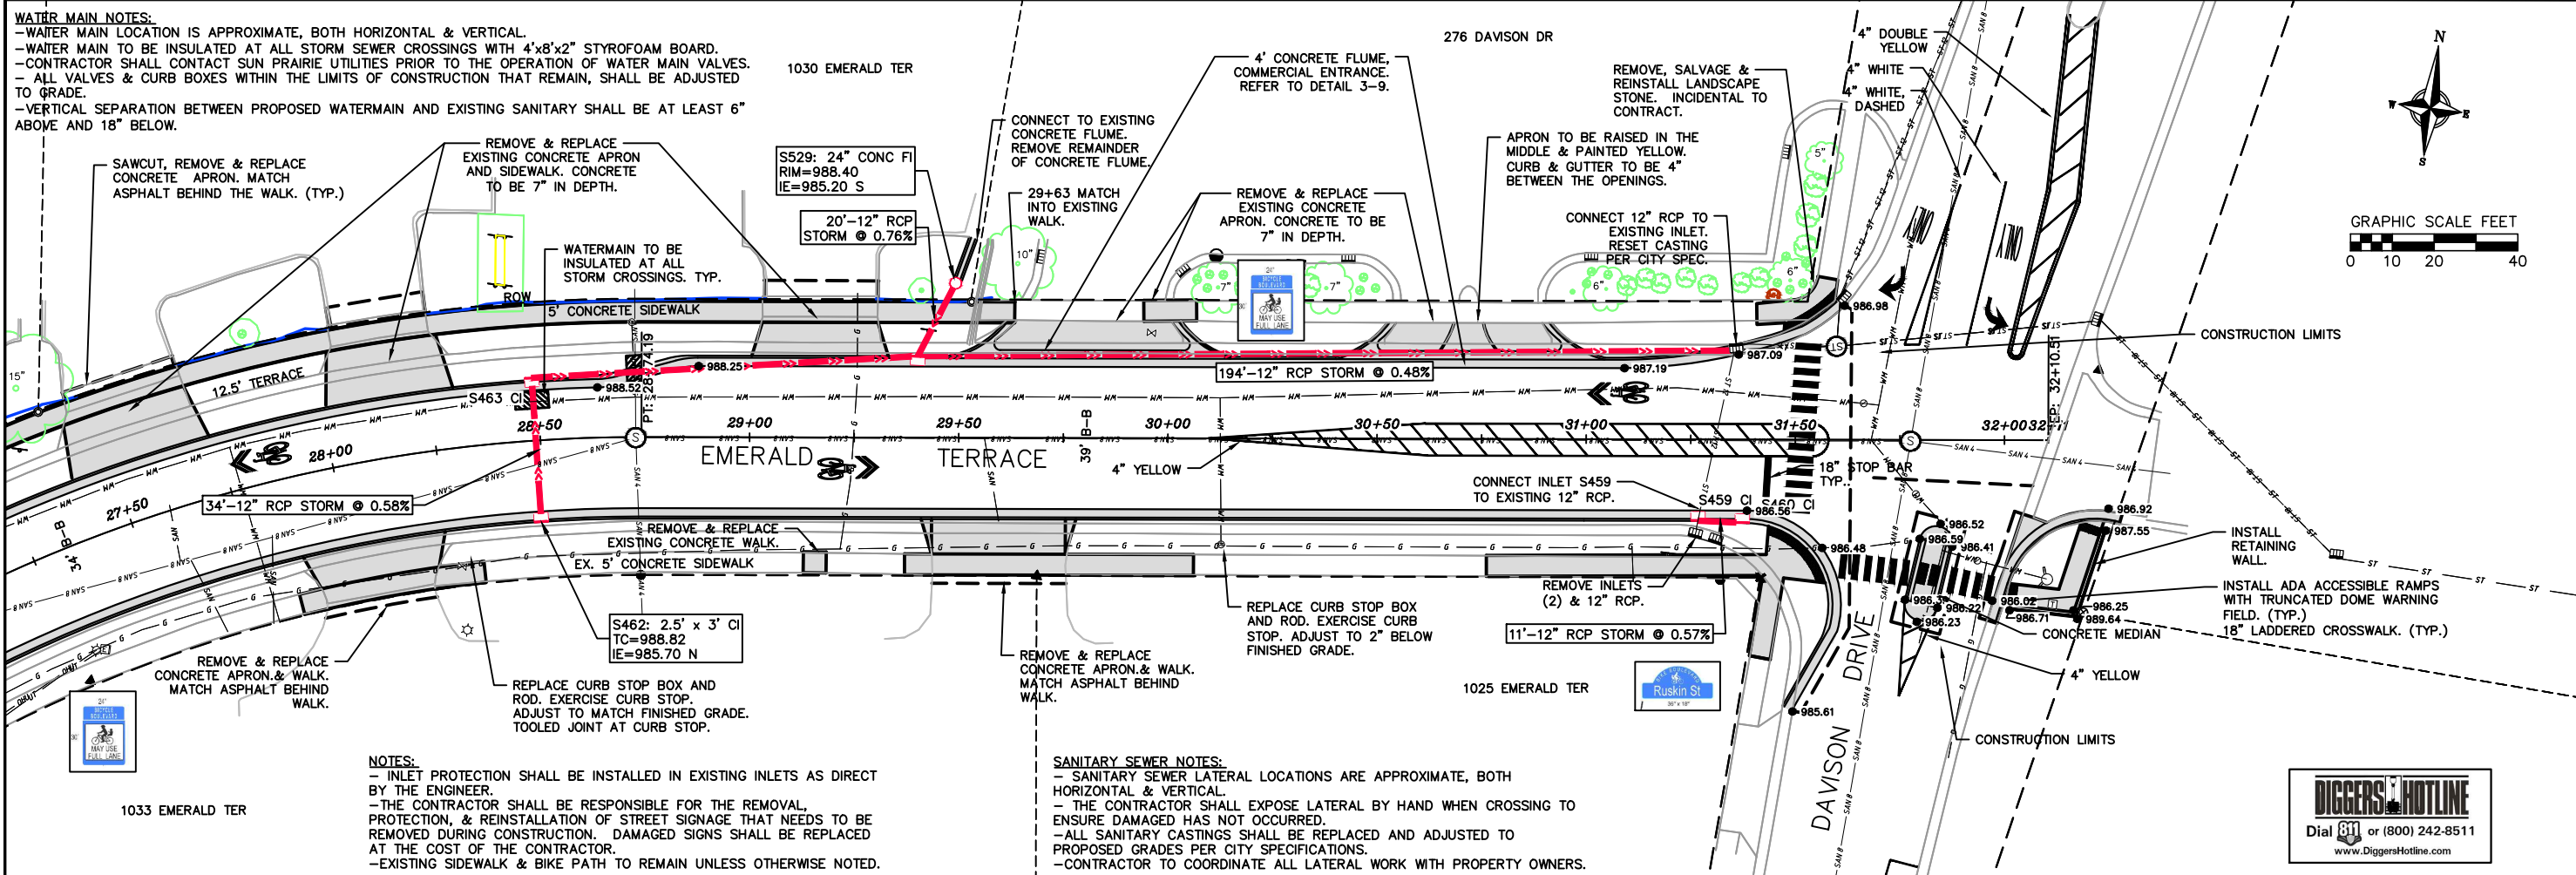

THE CITY OF SUN PRAIRIE
300 East Main Street
Sun Prairie, Wisconsin 53590

EMERALD TERRACE, CORAL DRIVE & GARNET DRIVE RECONSTRUCTION /
DIAMOND COURT REHABILITATION
EMERALD TERRACE PLAN & PROFILE STA. 27+50 - 32+00
Sun Prairie Wisconsin

REVISIONS		REVISIONS	
NO.	DATE	NO.	DATE
1	2/17/28		

SCALE: AS SHOWN

DATE: 12/23/2025


DR BY: TJA

CHK BY: CJC, TRV

JOB NO: PROJECT NO.


SHEET 7 OF 40

DWG. NO.

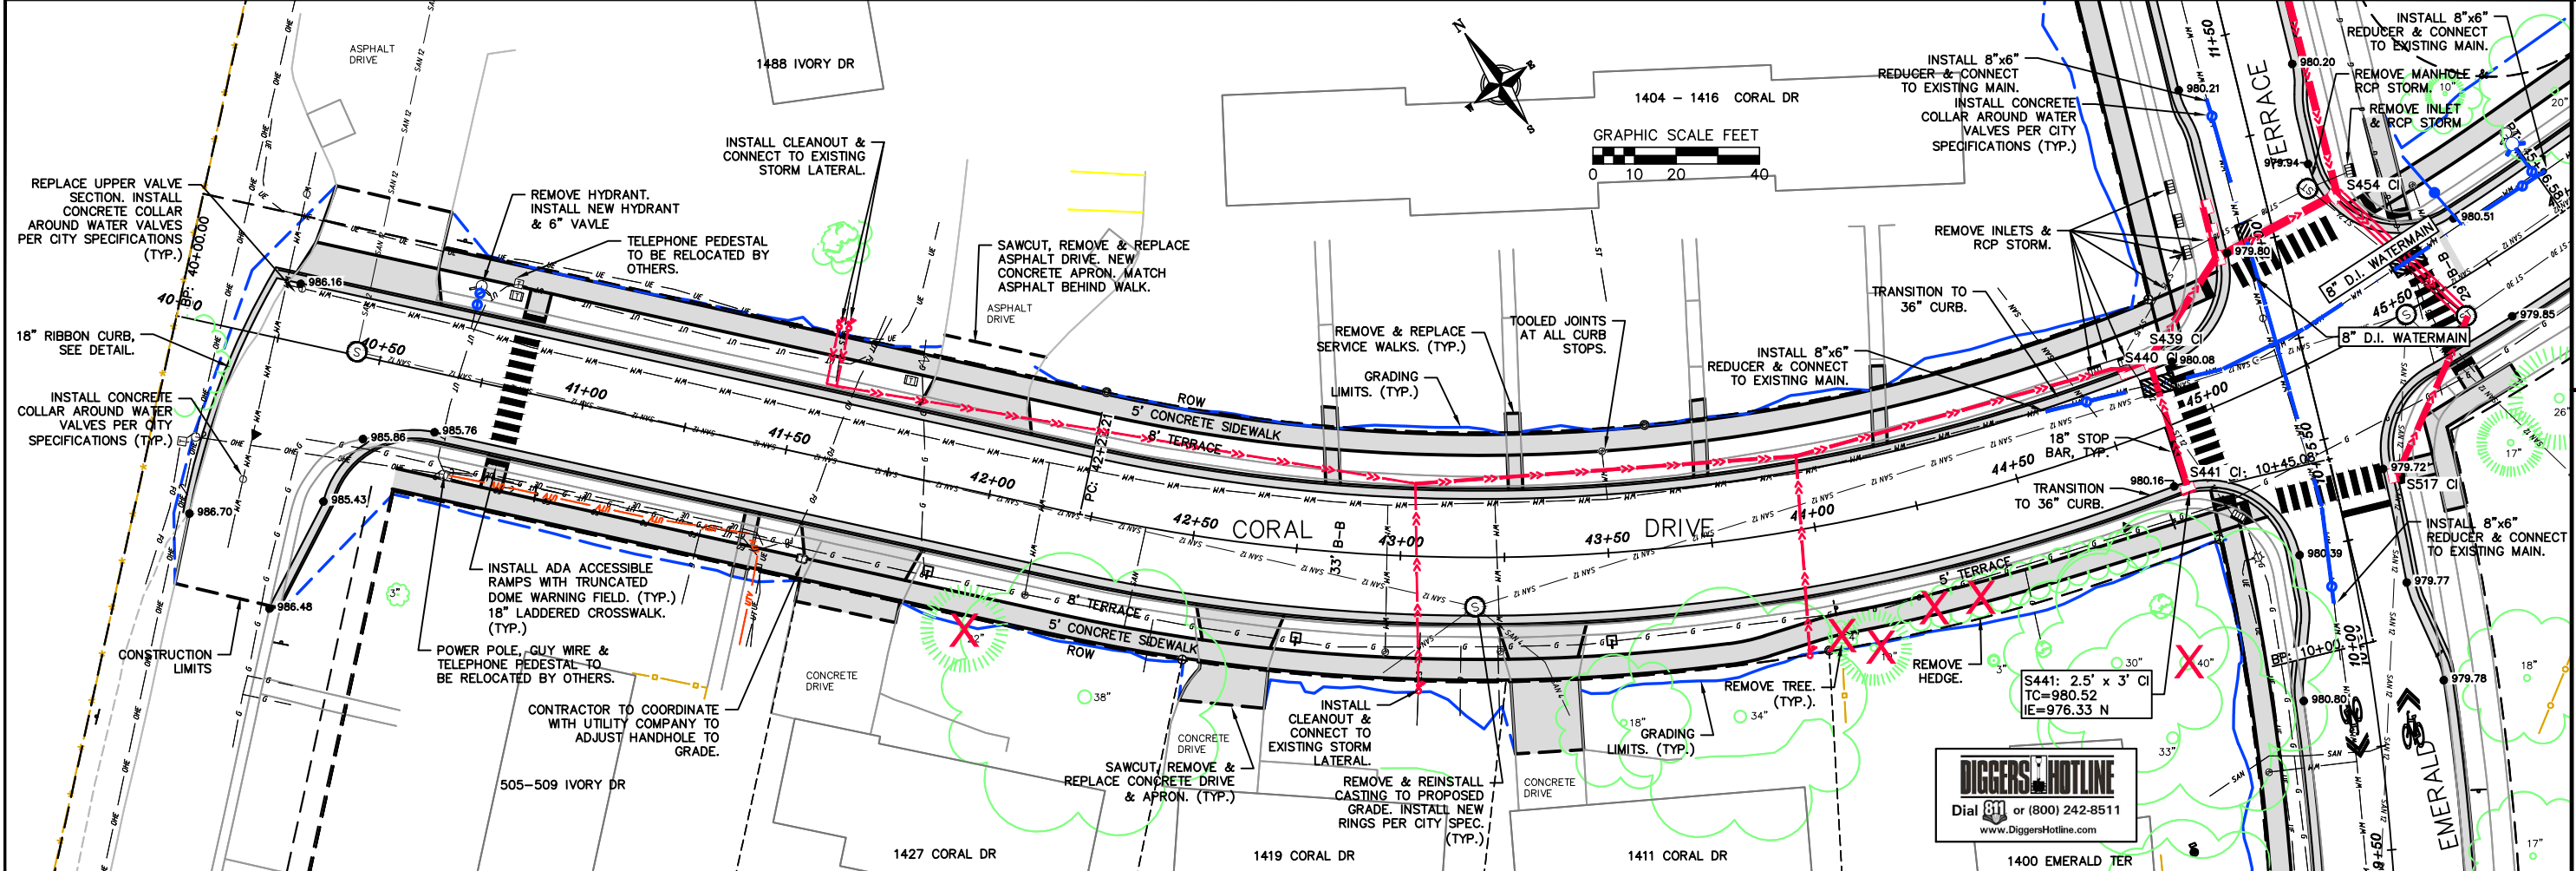

NOTES:
- INLET PROTECTION SHALL BE INSTALLED IN EXISTING INLETS AS DIRECT BY THE ENGINEER.
- THE CONTRACTOR SHALL BE RESPONSIBLE FOR THE REMOVAL, PROTECTION, & REINSTALLATION OF STREET SIGNAGE THAT NEEDS TO BE REMOVED DURING CONSTRUCTION. DAMAGED SIGNS SHALL BE REPLACED AT THE COST OF THE CONTRACTOR.
- EXISTING SIDEWALK & BIKE PATH TO REMAIN UNLESS OTHERWISE NOTED.

SANITARY SEWER NOTES:
- SANITARY SEWER LATERAL LOCATIONS ARE APPROXIMATE, BOTH HORIZONTAL & VERTICAL.
- THE CONTRACTOR SHALL EXPOSE LATERAL BY HAND WHEN CROSSING TO ENSURE DAMAGED HAS NOT OCCURRED.
- ALL SANITARY CASTINGS SHALL BE REPLACED AND ADJUSTED TO PROPOSED GRADES PER CITY SPECIFICATIONS.
- CONTRACTOR TO COORDINATE ALL LATERAL WORK WITH PROPERTY OWNERS.
WATER MAIN NOTES:
- WATER MAIN LOCATION IS APPROXIMATE, BOTH HORIZONTAL & VERTICAL.
- WATER MAIN TO BE INSULATED AT ALL STORM SEWER CROSSINGS WITH 4"x8"x2" STYROFOAM BOARD.
- CONTRACTOR SHALL CONTACT SUN PRAIRIE UTILITIES PRIOR TO THE OPERATION OF WATER MAIN VALVES.
- ALL VALVES & CURB BOXES WITHIN THE LIMITS OF CONSTRUCTION THAT REMAIN, SHALL BE ADJUSTED TO GRADE.
- VERTICAL SEPARATION BETWEEN PROPOSED WATERMAIN AND EXISTING SANITARY SHALL BE AT LEAST 6" ABOVE AND 18" BELOW.

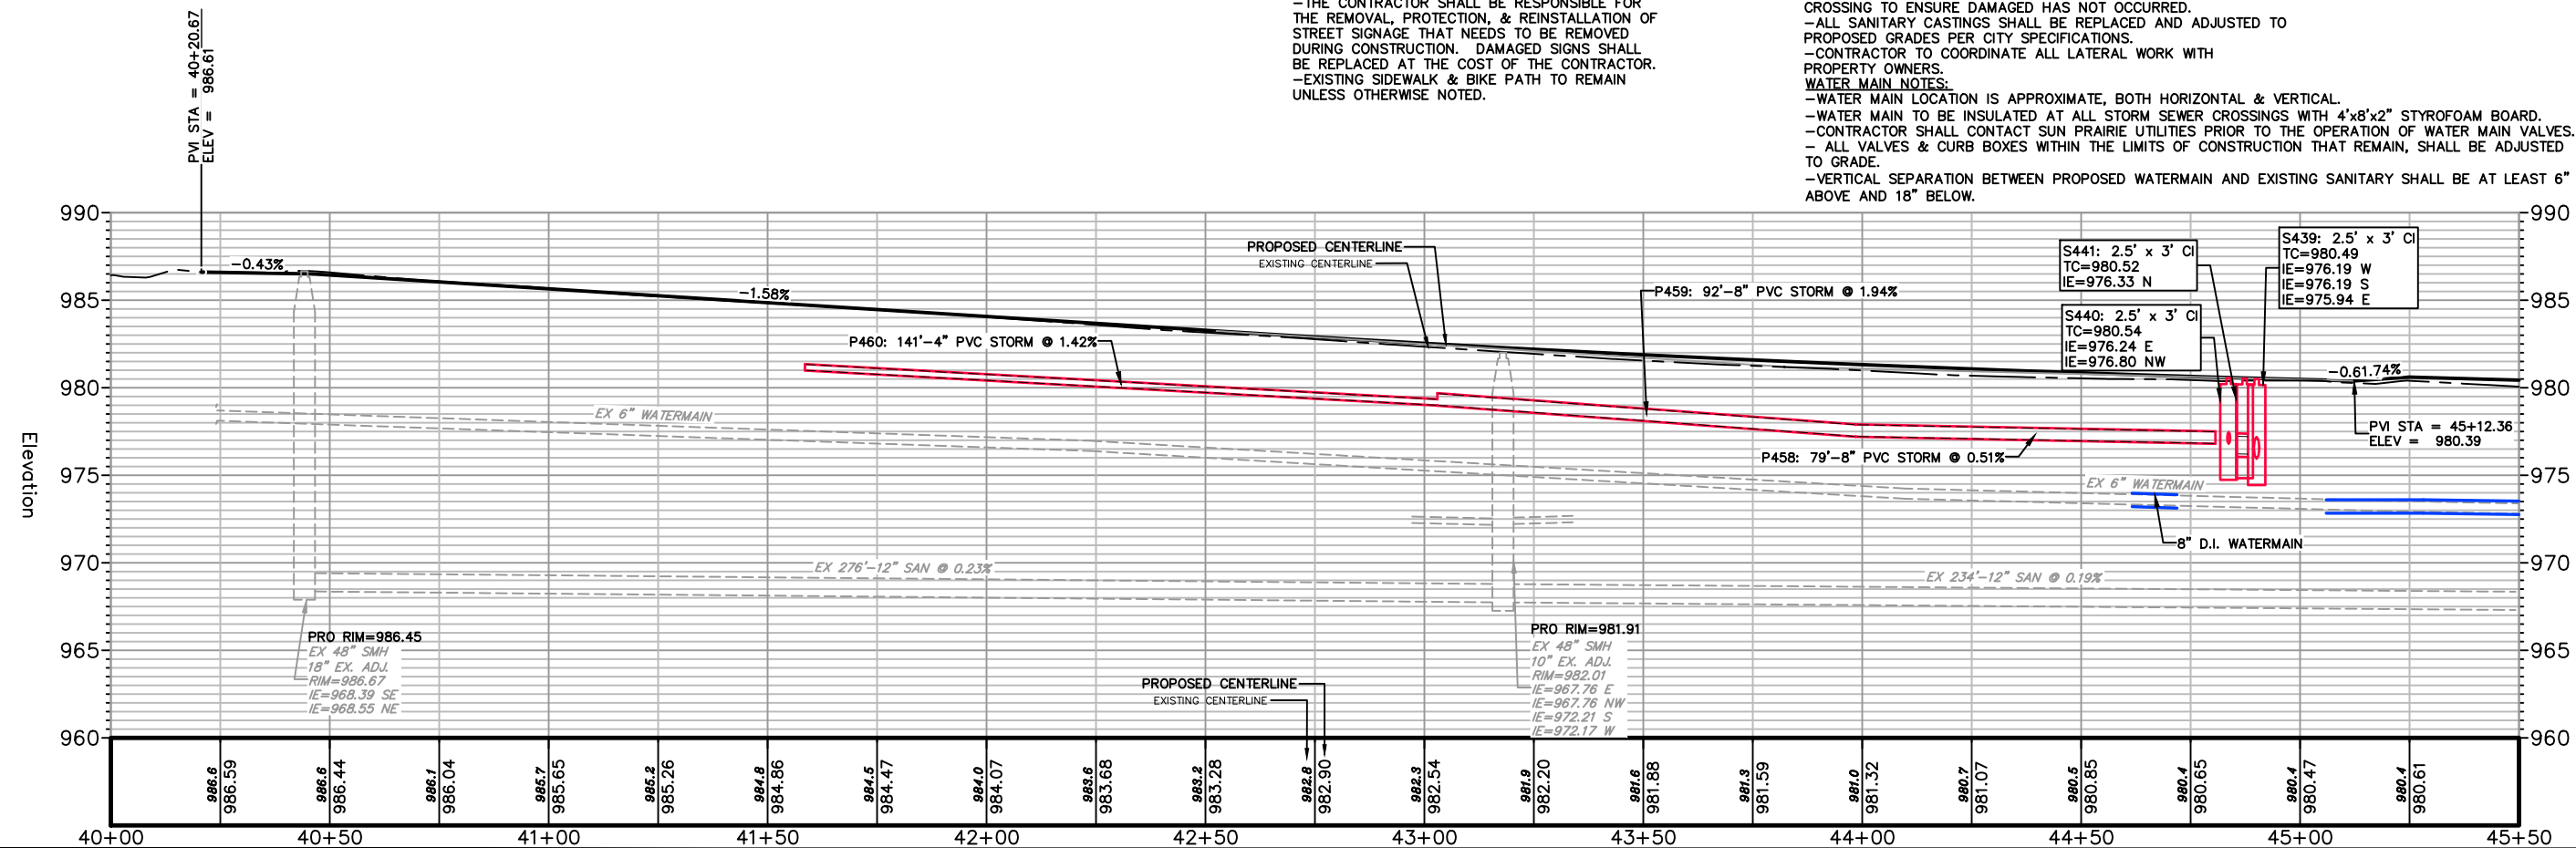

THE CITY OF SUN PRAIRIE
300 East Main Street
Sun Prairie, Wisconsin 53590

PLANS PREPARED BY

EMERALD TERRACE, CORAL DRIVE & GARNET DRIVE RECONSTRUCTION /
DIAMOND COURT REHABILITATION
CORAL DRIVE PLAN & PROFILE STA. 40+00 - 45+50
Sun Prairie Wisconsin

REVISIONS		REVISIONS	
NO.	DATE	NO.	DATE
1	2/17/20		

SCALE:
AS SHOWN

DATE:
12/23/2025


DR BY:
TJA

CHK BY:
CJC, TRV

JOB NO:
PROJECT NO.


SHEET
8 OF 40

DWG. NO.

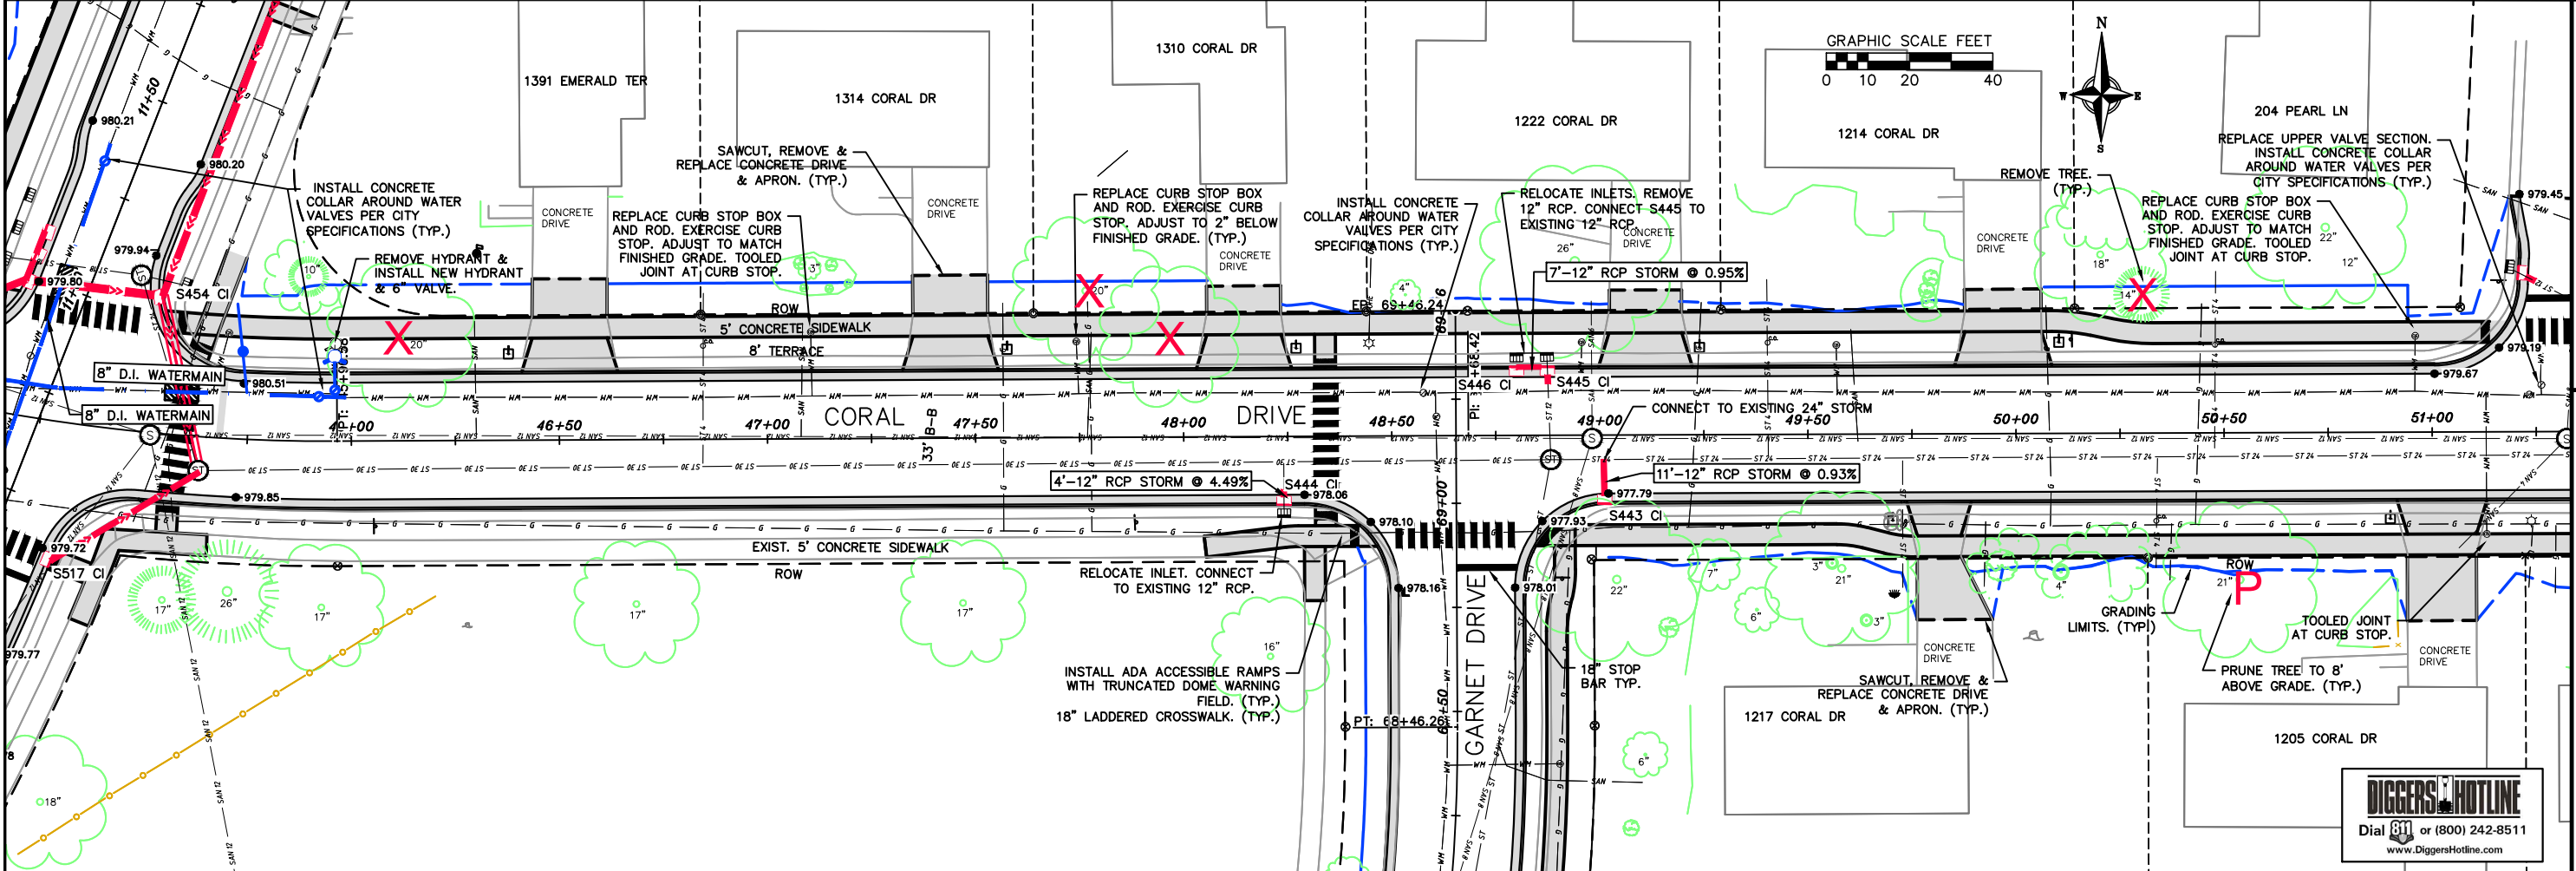

NOTES:
- INLET PROTECTION SHALL BE INSTALLED IN EXISTING INLETS AS DIRECT BY THE ENGINEER.
- THE CONTRACTOR SHALL BE RESPONSIBLE FOR THE REMOVAL, PROTECTION, & REINSTALLATION OF STREET SIGNAGE THAT NEEDS TO BE REMOVED DURING CONSTRUCTION. DAMAGED SIGNS SHALL BE REPLACED AT THE COST OF THE CONTRACTOR.
- EXISTING SIDEWALK & BIKE PATH TO REMAIN UNLESS OTHERWISE NOTED.

SANITARY SEWER NOTES:
- SANITARY SEWER LATERAL LOCATIONS ARE APPROXIMATE, BOTH HORIZONTAL & VERTICAL.
- THE CONTRACTOR SHALL EXPOSE LATERAL BY HAND WHEN CROSSING TO ENSURE DAMAGED HAS NOT OCCURRED.
- ALL SANITARY CASTINGS SHALL BE REPLACED AND ADJUSTED TO PROPOSED GRADES PER CITY SPECIFICATIONS.
- CONTRACTOR TO COORDINATE ALL LATERAL WORK WITH PROPERTY OWNERS.
WATER MAIN NOTES:
- WATER MAIN LOCATION IS APPROXIMATE, BOTH HORIZONTAL & VERTICAL.
- WATER MAIN TO BE INSULATED AT ALL STORM SEWER CROSSINGS WITH 4'x8'x2" STYROFOAM BOARD.
- CONTRACTOR SHALL CONTACT SUN PRAIRIE UTILITIES PRIOR TO THE OPERATION OF WATER MAIN VALVES.
- ALL VALVES & CURB BOXES WITHIN THE LIMITS OF CONSTRUCTION THAT REMAIN, SHALL BE ADJUSTED TO GRADE.
- VERTICAL SEPARATION BETWEEN PROPOSED WATERMAIN AND EXISTING SANITARY SHALL BE AT LEAST 6" ABOVE AND 18" BELOW.

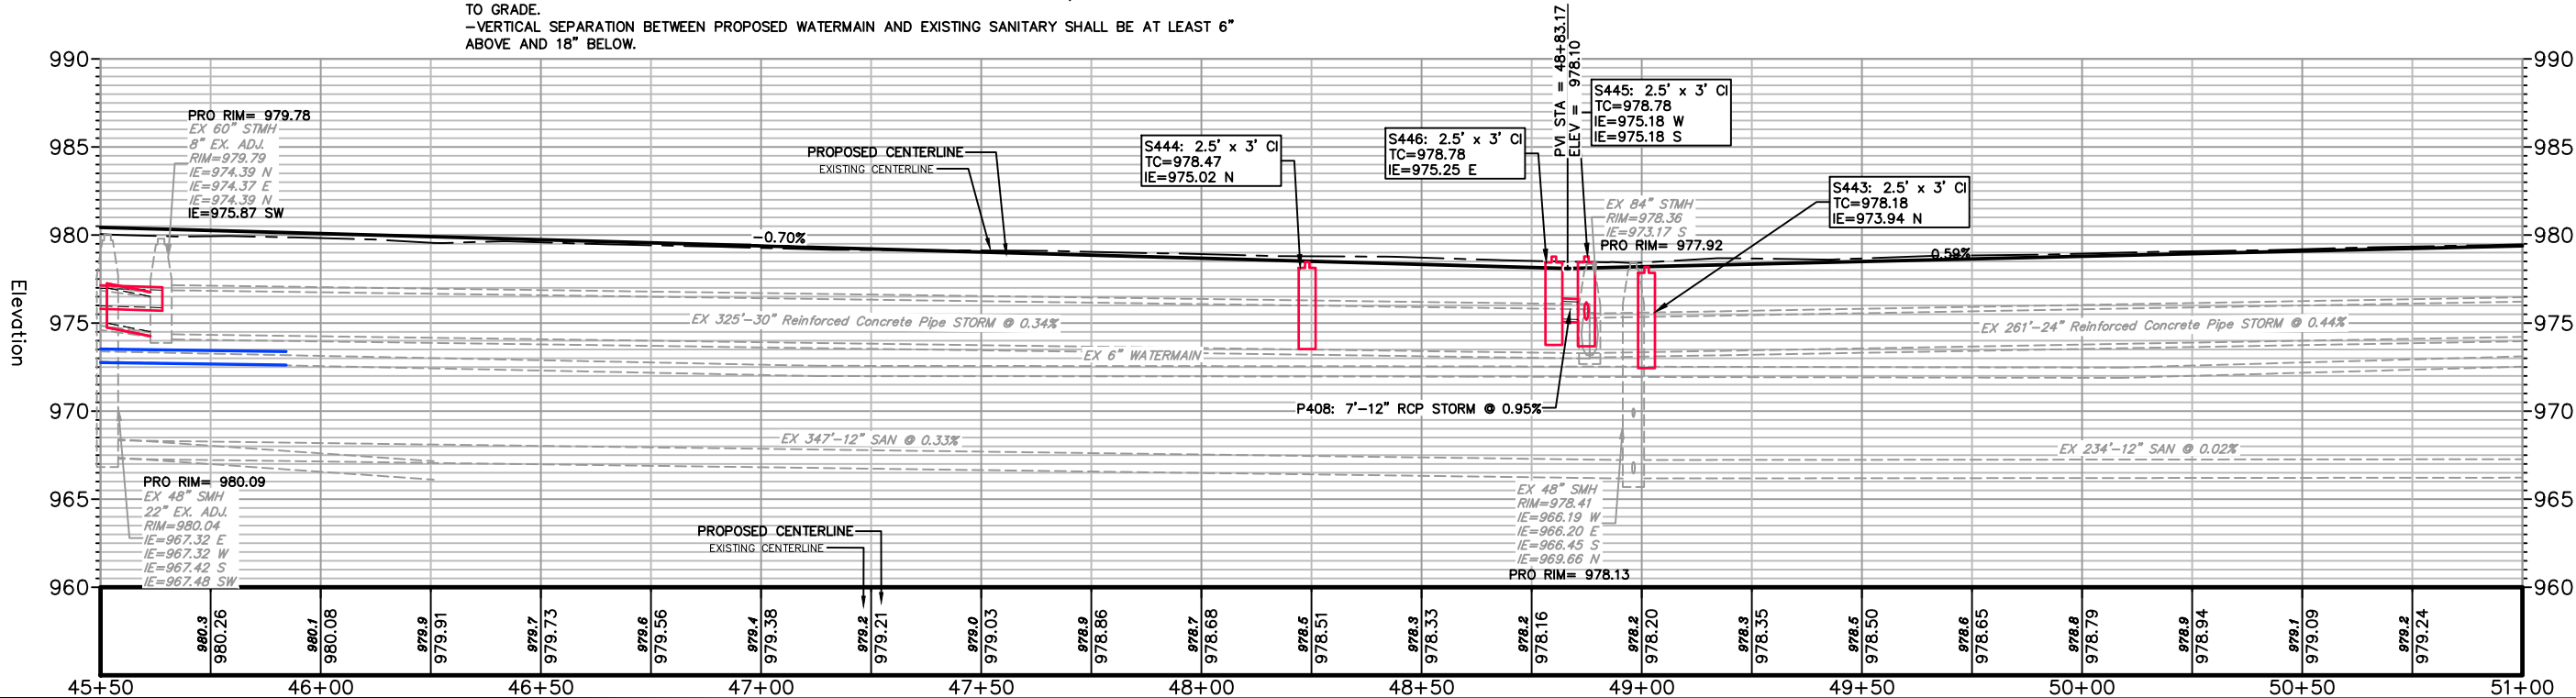

THE CITY OF SUN PRAIRIE
300 East Main Street
Sun Prairie, Wisconsin 53590

EMERALD TERRACE, CORAL DRIVE & GARNET DRIVE RECONSTRUCTION /
DIAMOND COURT REHABILITATION
CORAL DRIVE PLAN & PROFILE STA. 45+50 - 51+00
Sun Prairie Wisconsin

REVISIONS		REVISIONS	
NO.	DATE	NO.	DATE
1	2/7/20		

SCALE:
AS SHOWN

DATE:
12/23/2025



DR BY:
TJA

CHK BY:
CJC, TRV

JOB NO:
PROJECT NO.

SHEET
9 OF 40

DWG. NO.

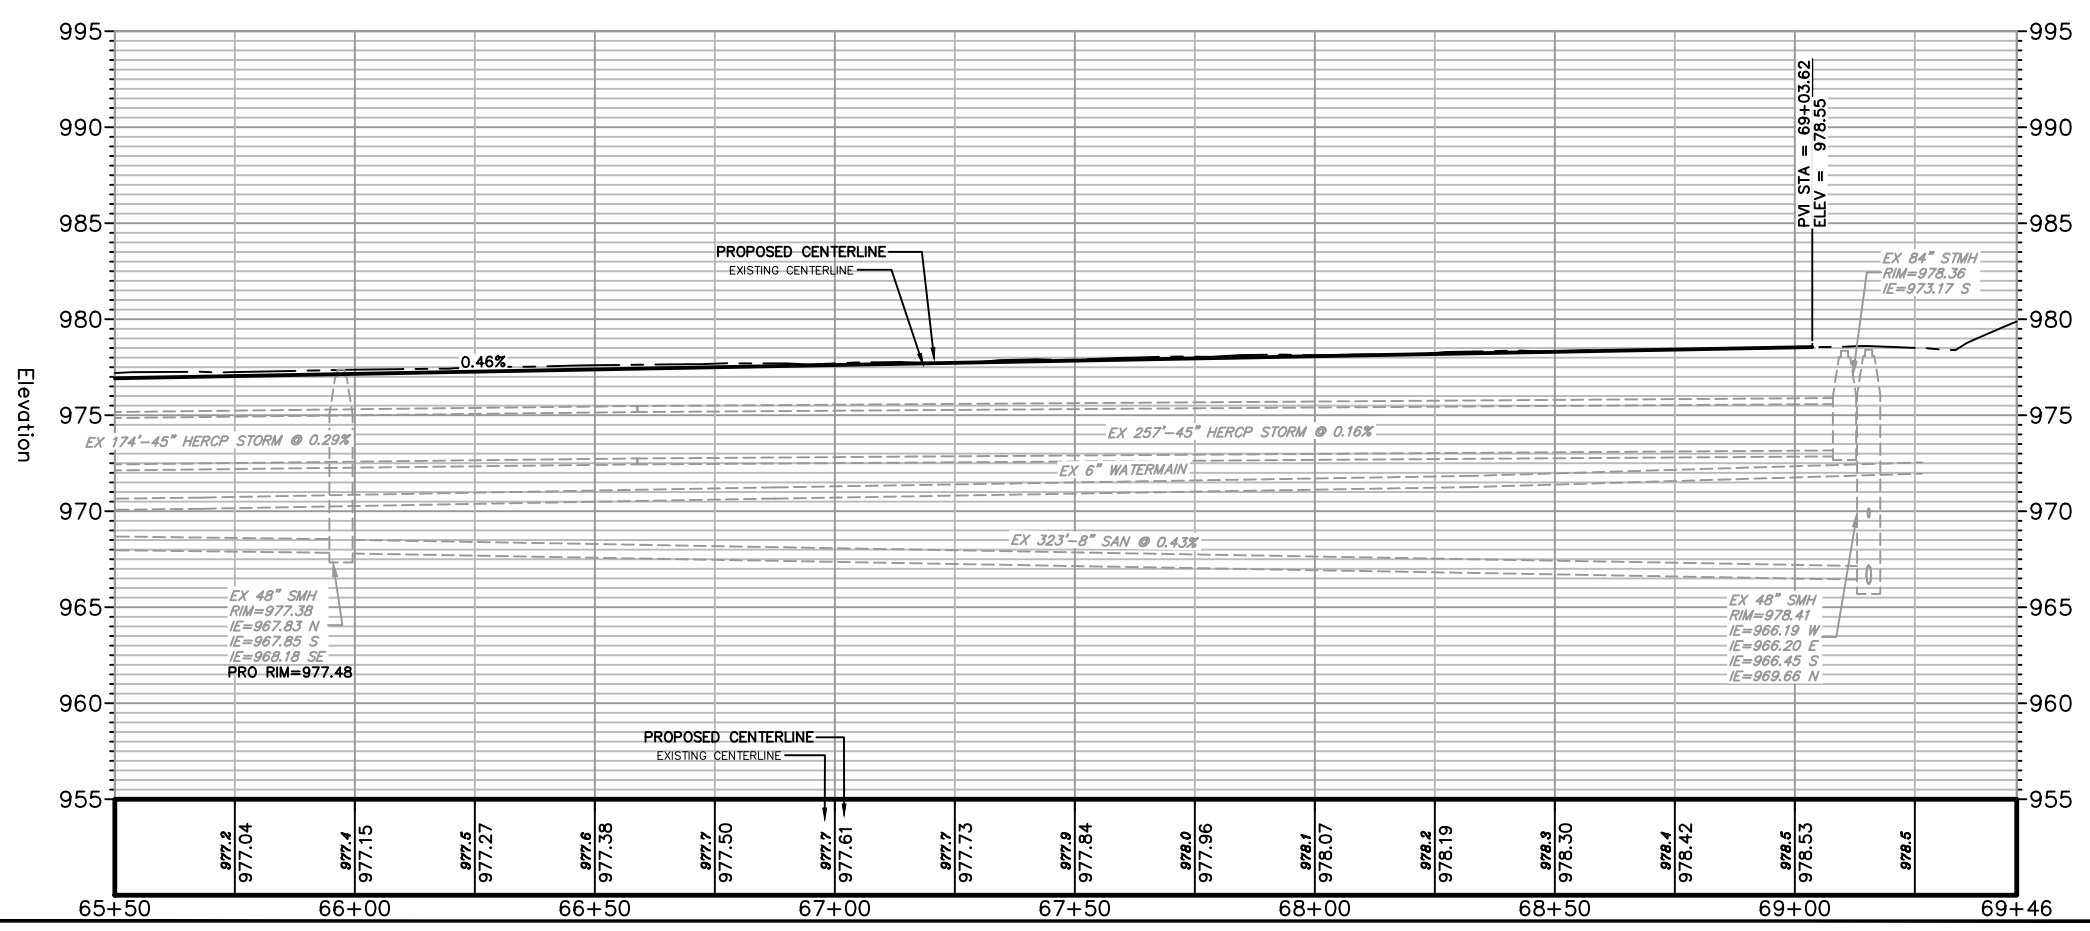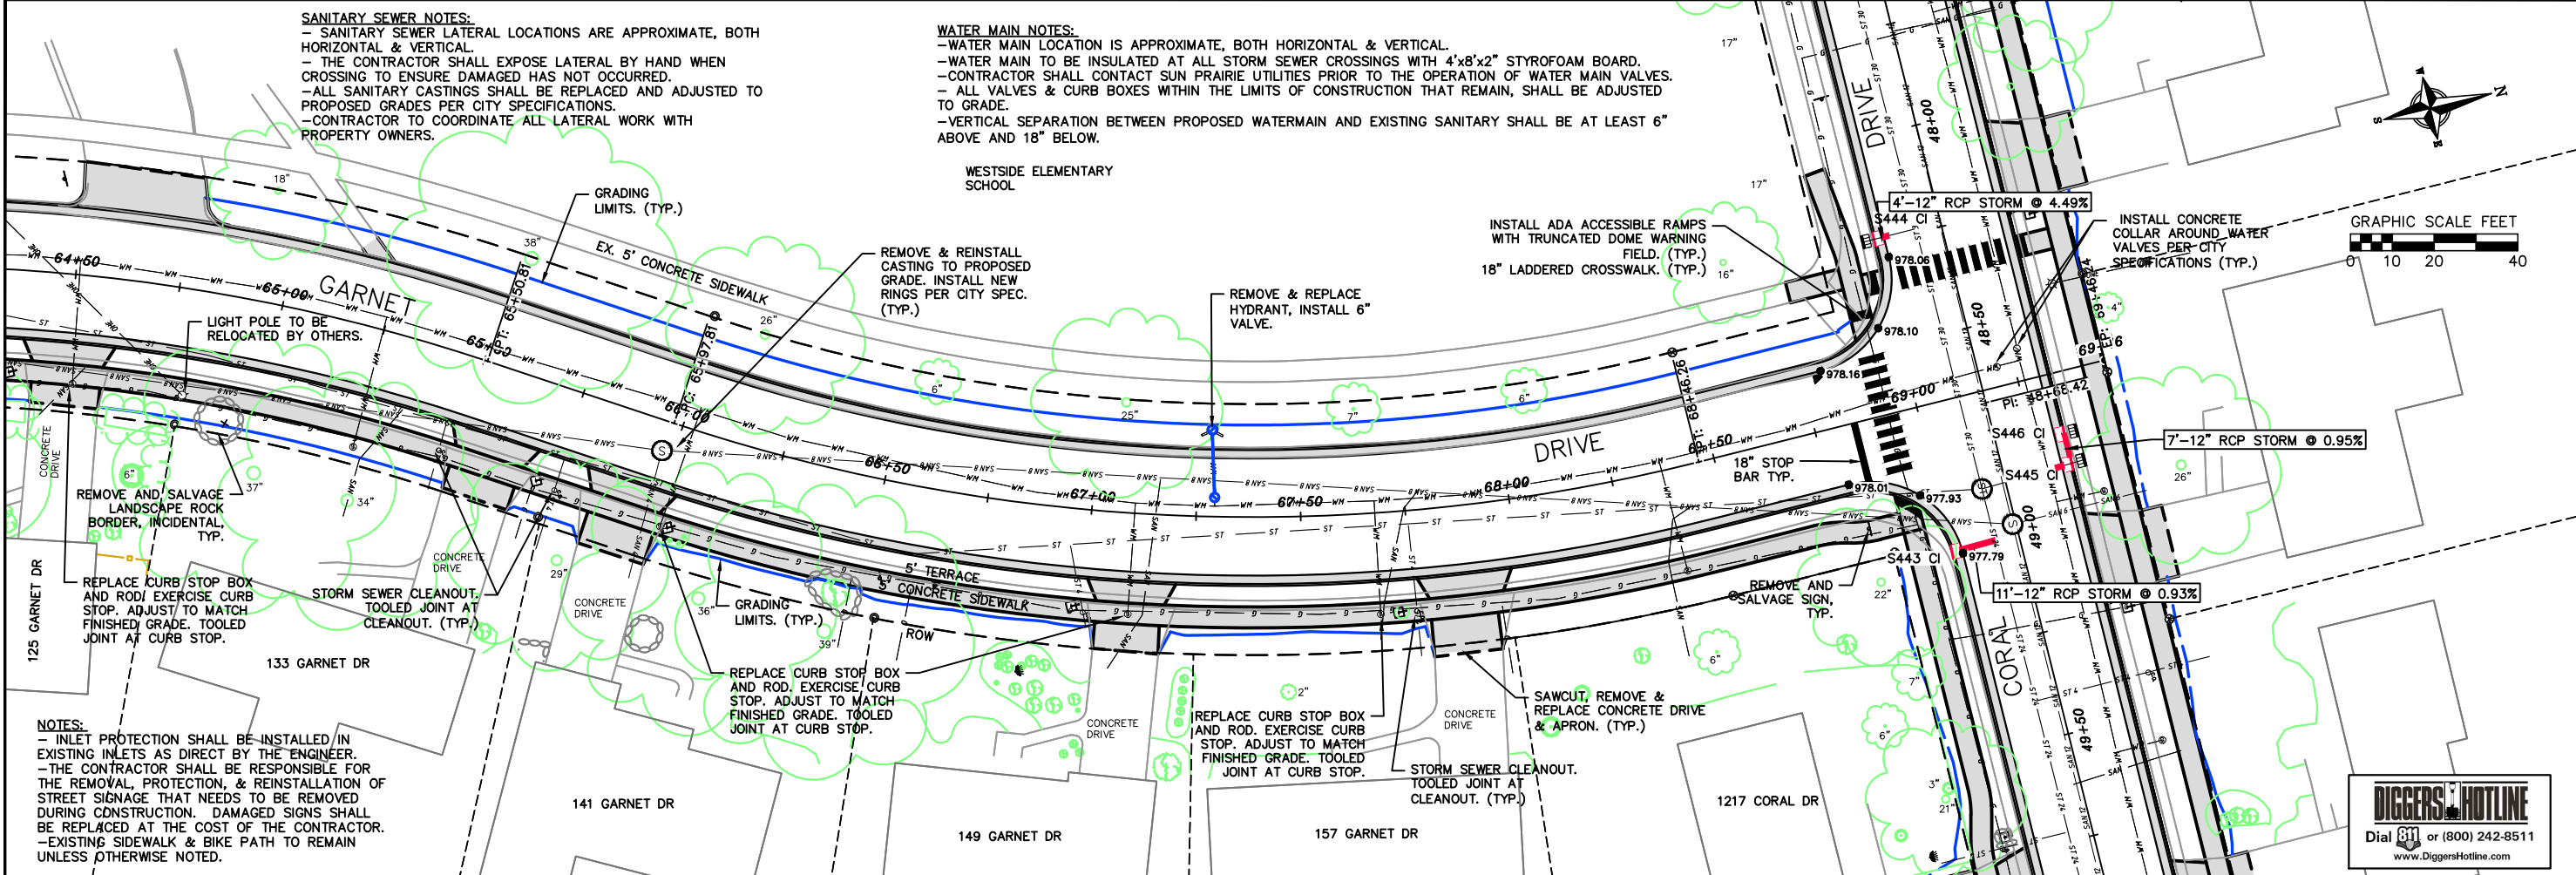

THE CITY OF SUN PRAIRIE
300 East Main Street
Sun Prairie, Wisconsin 53590

PLANS PREPARED BY

EMERALD TERRACE, CORAL DRIVE & GARNET DRIVE RECONSTRUCTION /

DIAMOND COURT REHABILITATION

GARNET DRIVE PLAN & PROFILE STA. 65+50 - 69+50

Sun Prairie Wisconsin

REVISIONS		REVISIONS	
NO.	DATE	NO.	DATE
1	12/17/26		

SCALE:
AS SHOWN

DATE:
12/23/2025

DR BY:
TJA

CHK BY:
CJC, TRV

JOB NO:
PROJECT NO.



SHEET
12 OF 40

DWG. NO.

WATER MAIN NOTES:
-WATER MAIN LOCATION IS APPROXIMATE, BOTH HORIZONTAL & VERTICAL.
-WATER MAIN TO BE INSULATED AT ALL STORM SEWER CROSSINGS WITH 4"x8"x2" STYROFOAM BOARD.
-CONTRACTOR SHALL CONTACT SUN PRAIRIE UTILITIES PRIOR TO THE OPERATION OF WATER MAIN VALVES.
-ALL VALVES & CURB BOXES WITHIN THE LIMITS OF CONSTRUCTION THAT REMAIN, SHALL BE ADJUSTED TO GRADE.
-VERTICAL SEPARATION BETWEEN PROPOSED WATERMAIN AND EXISTING SANITARY SHALL BE AT LEAST 6" ABOVE AND 18" BELOW.

NOTES:
- INLET PROTECTION SHALL BE INSTALLED IN EXISTING INLETS AS DIRECT BY THE ENGINEER.
-THE CONTRACTOR SHALL BE RESPONSIBLE FOR THE REMOVAL, PROTECTION, & REINSTALLATION OF STREET SIGNAGE THAT NEEDS TO BE REMOVED DURING CONSTRUCTION. DAMAGED SIGNS SHALL BE REPLACED AT THE COST OF THE CONTRACTOR.
-EXISTING SIDEWALK & BIKE PATH TO REMAIN UNLESS OTHERWISE NOTED.

SANITARY SEWER NOTES:
- SANITARY SEWER LATERAL LOCATIONS ARE APPROXIMATE, BOTH HORIZONTAL & VERTICAL.
- THE CONTRACTOR SHALL EXPOSE LATERAL BY HAND WHEN CROSSING TO ENSURE DAMAGED HAS NOT OCCURRED.
-ALL SANITARY CASTINGS SHALL BE REPLACED AND ADJUSTED TO PROPOSED GRADES PER CITY SPECIFICATIONS.
-CONTRACTOR TO COORDINATE ALL LATERAL WORK WITH PROPERTY OWNERS.

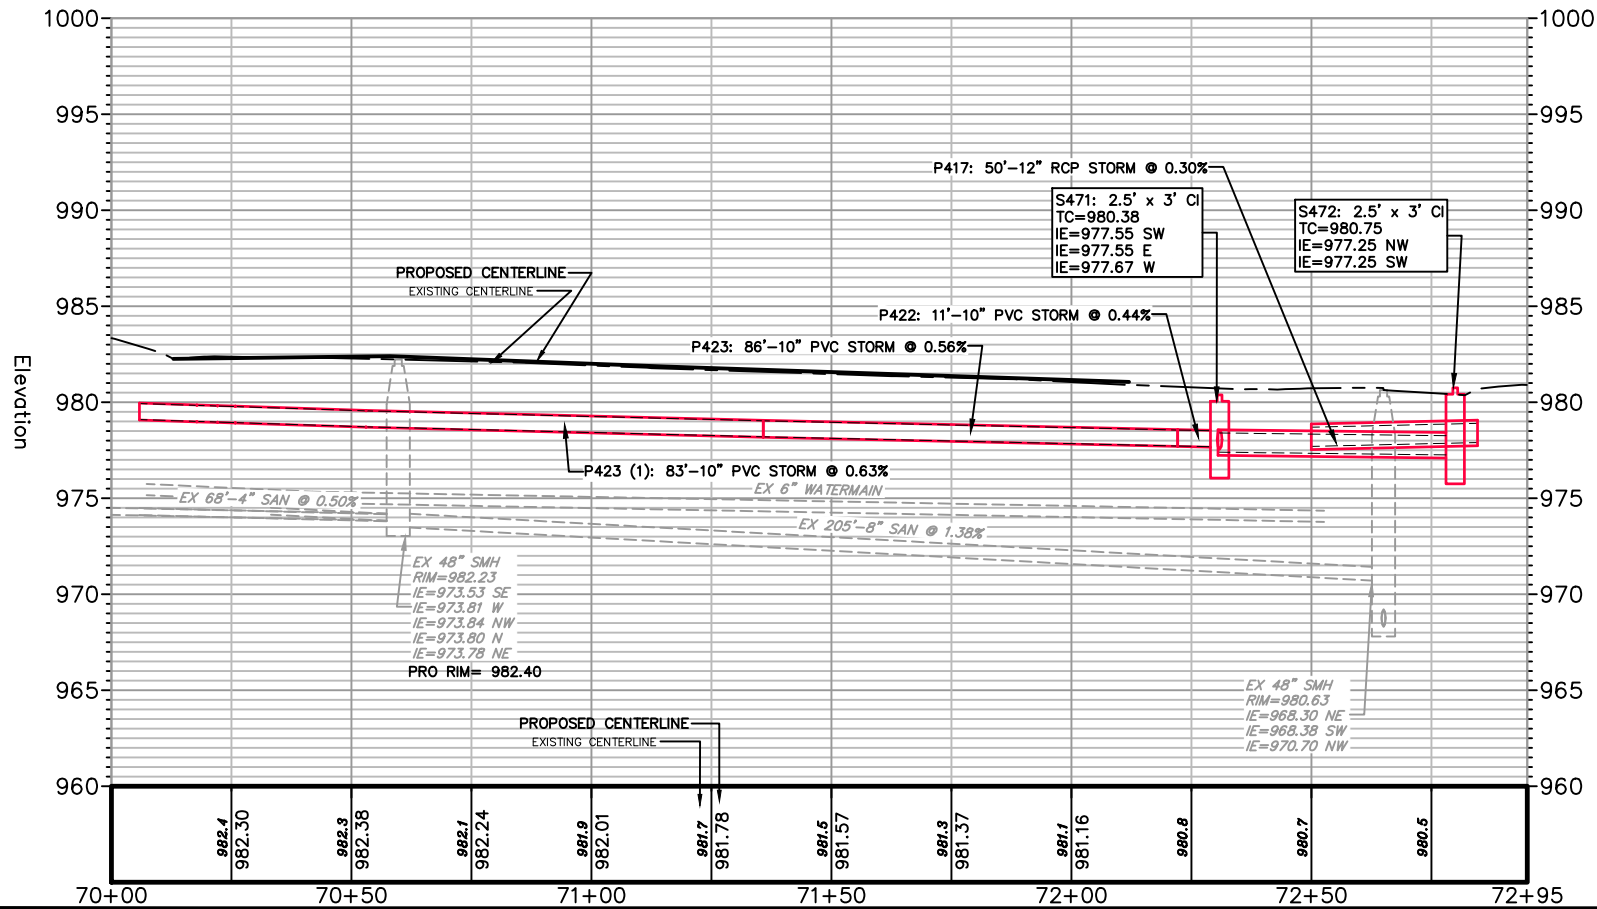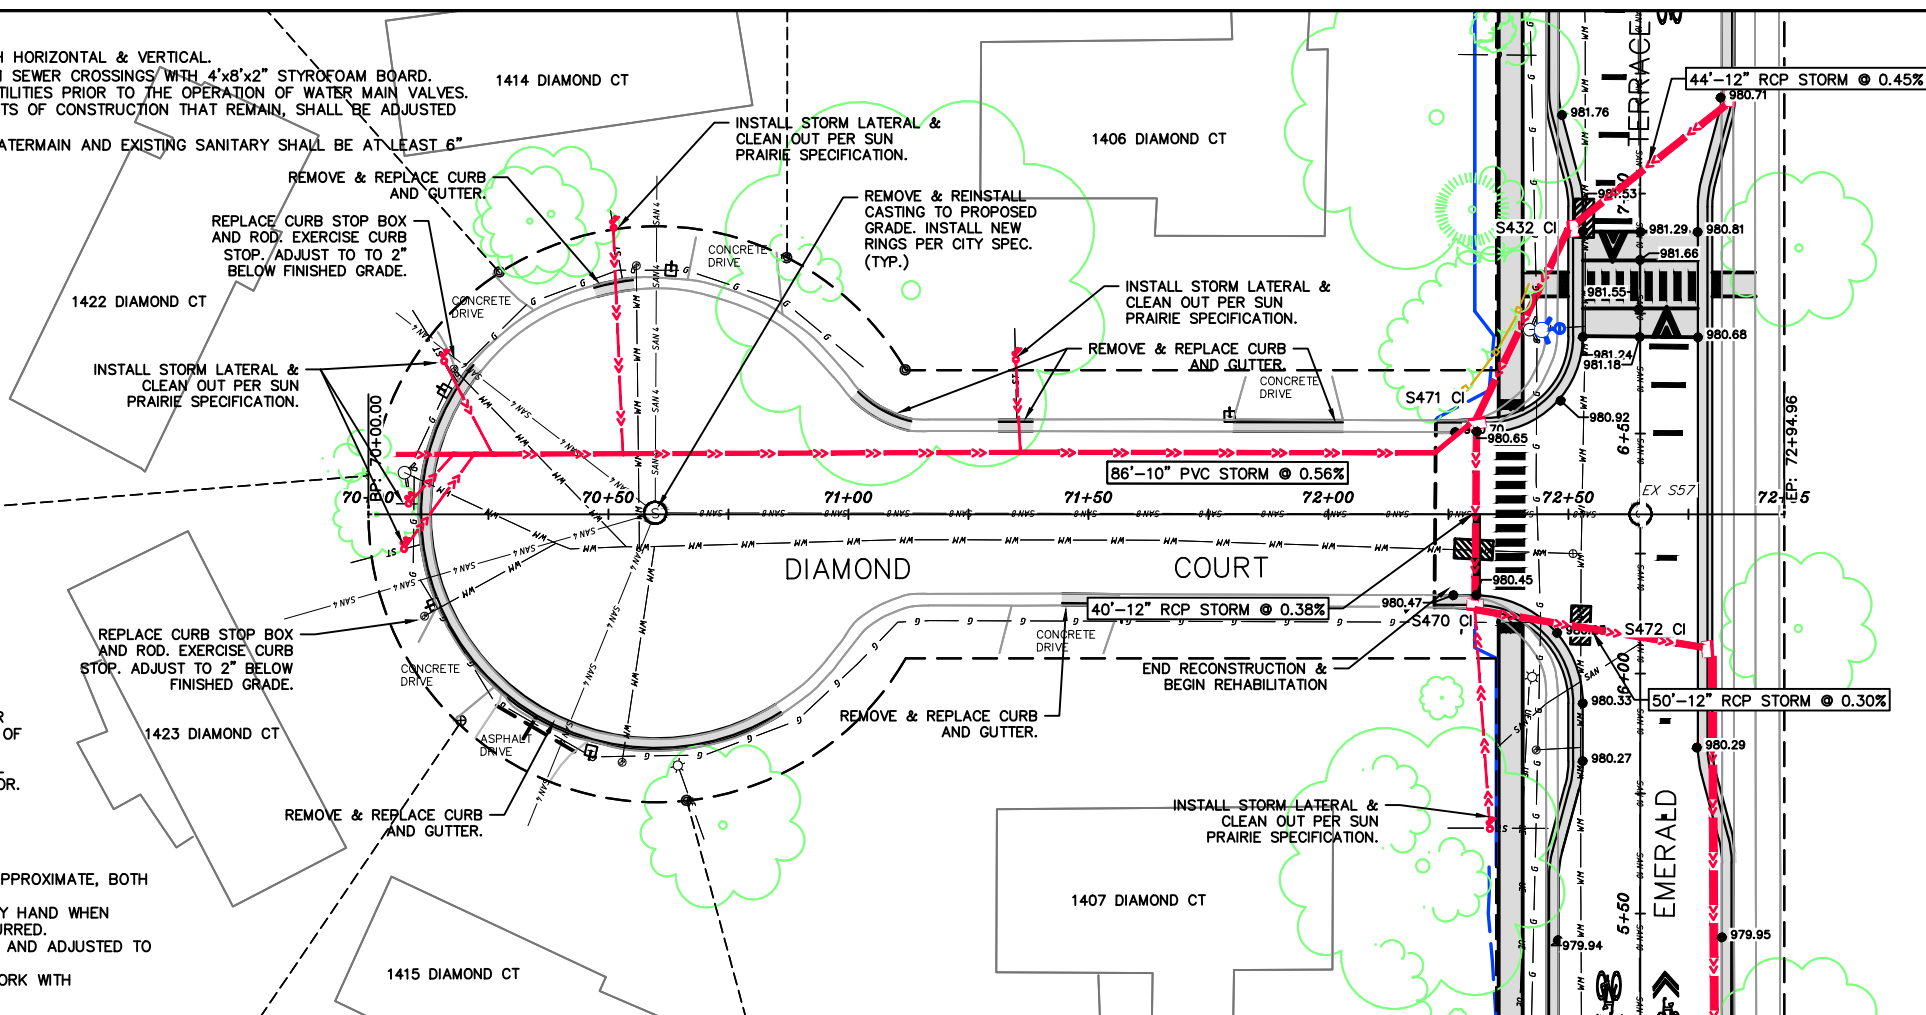


THE CITY OF SUN PRAIRIE
300 East Main Street
Sun Prairie, Wisconsin 53590



PLANS PREPARED BY:
EMERALD TERRACE, CORAL DRIVE & GARNET DRIVE RECONSTRUCTION /
DIAMOND COURT REHABILITATION
DIAMOND COURT PLAN & PROFILE STA. 70+00 - 72+95
Sun Prairie Wisconsin

REVISIONS		REVISIONS	
NO.	DATE	NO.	DATE
1	2/17/25		

SCALE:
AS SHOWN

DATE:
12/23/2025

DR BY:
TJA

CHK BY:
CJC, TRV

JOB NO:
PROJECT NO.

SHEET
13 OF 40

DWG. NO.

