

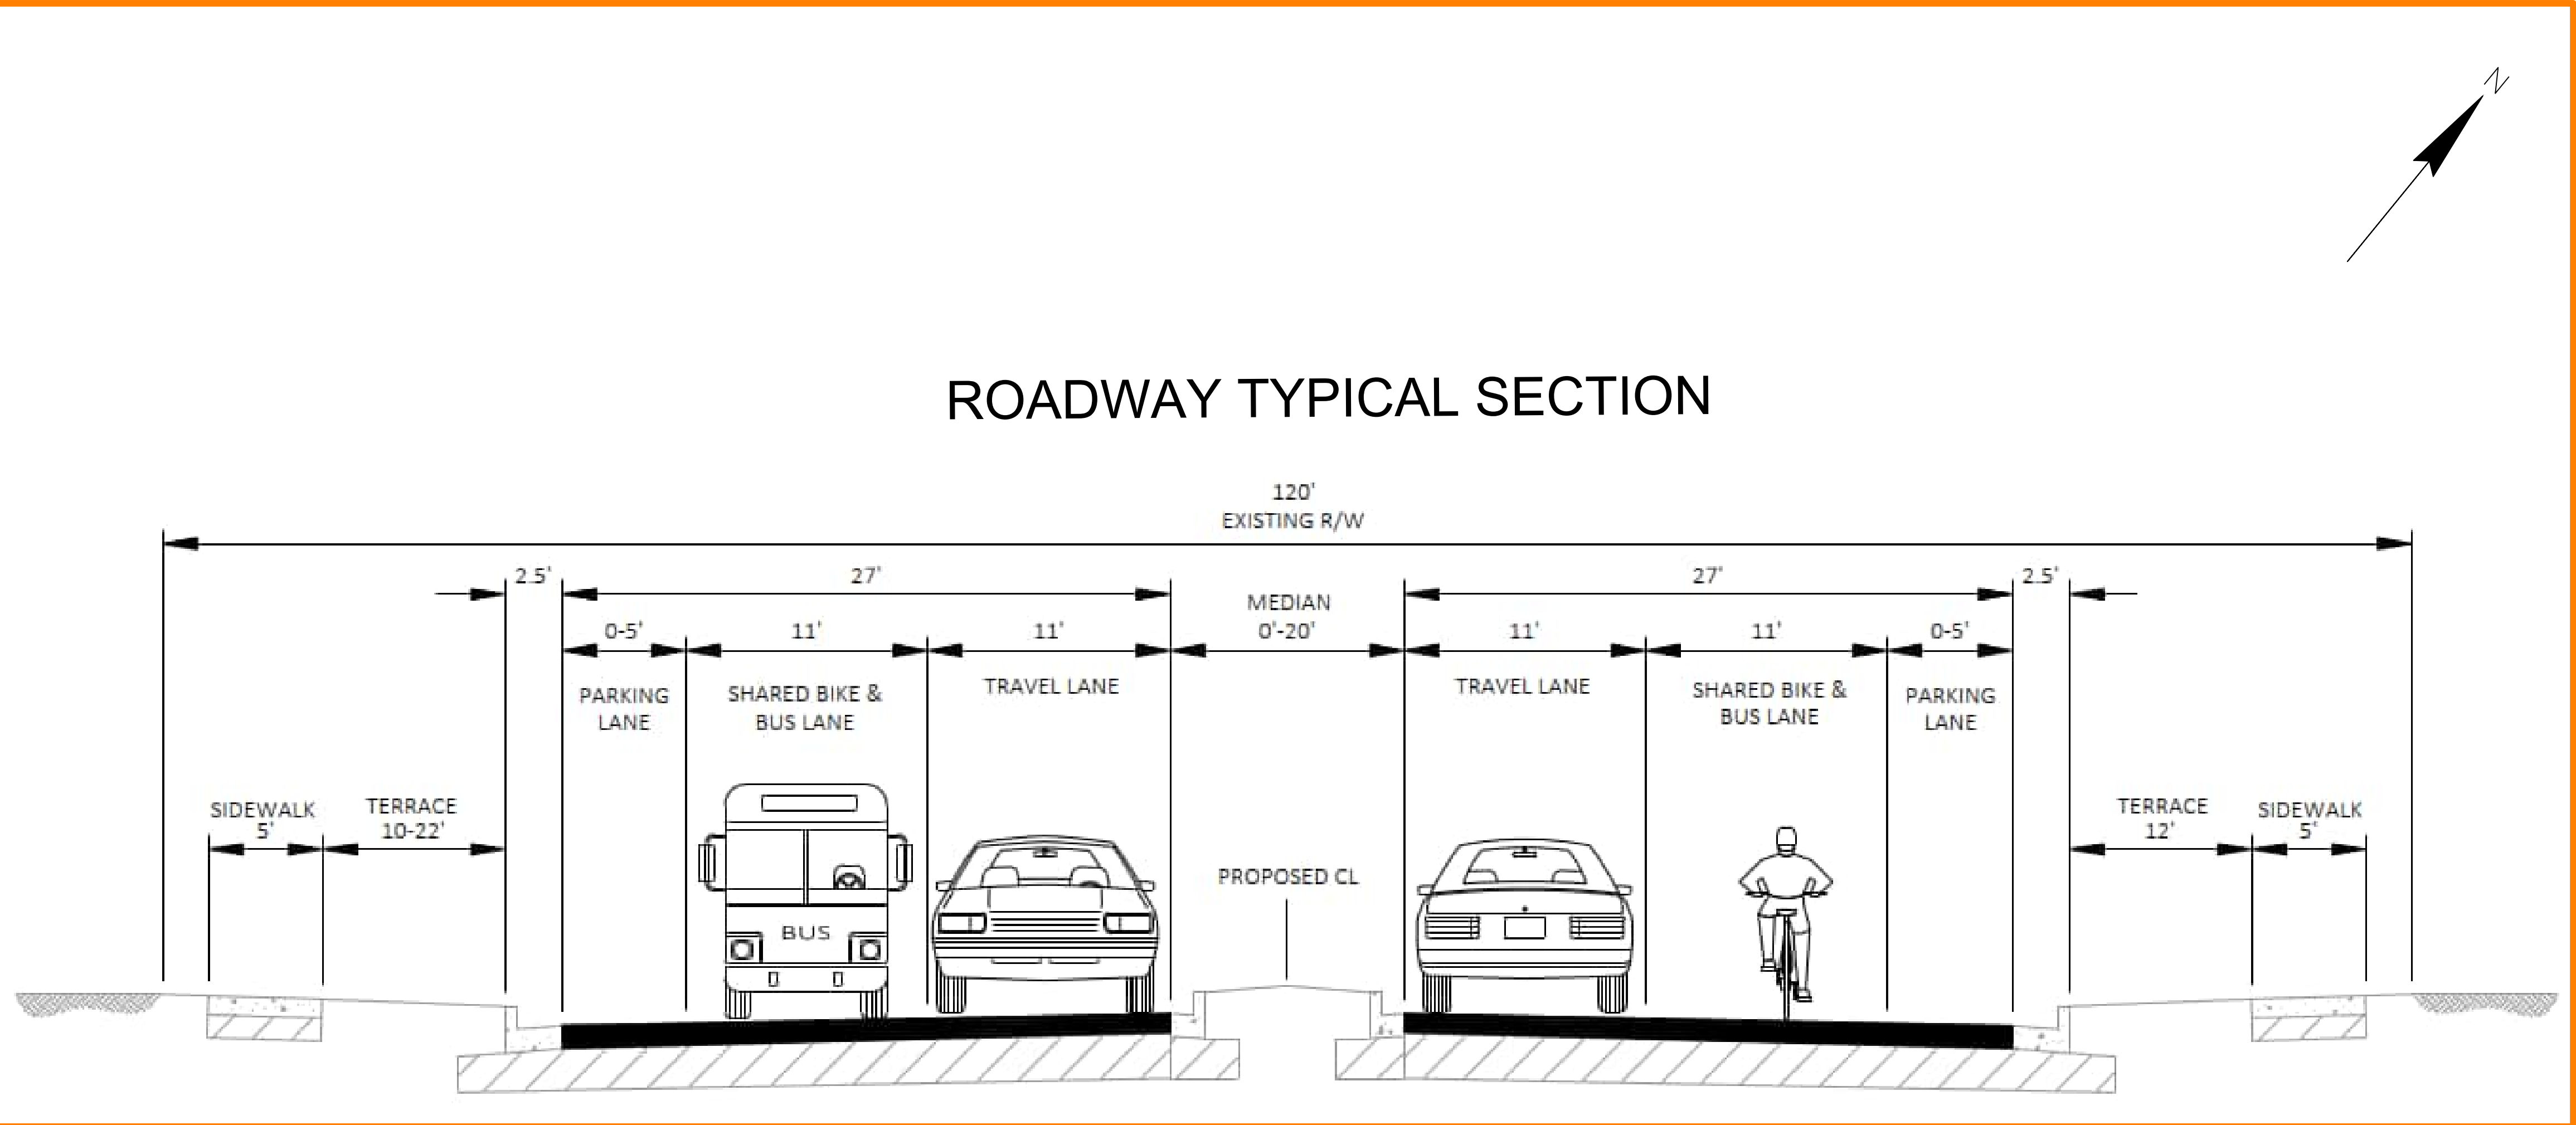
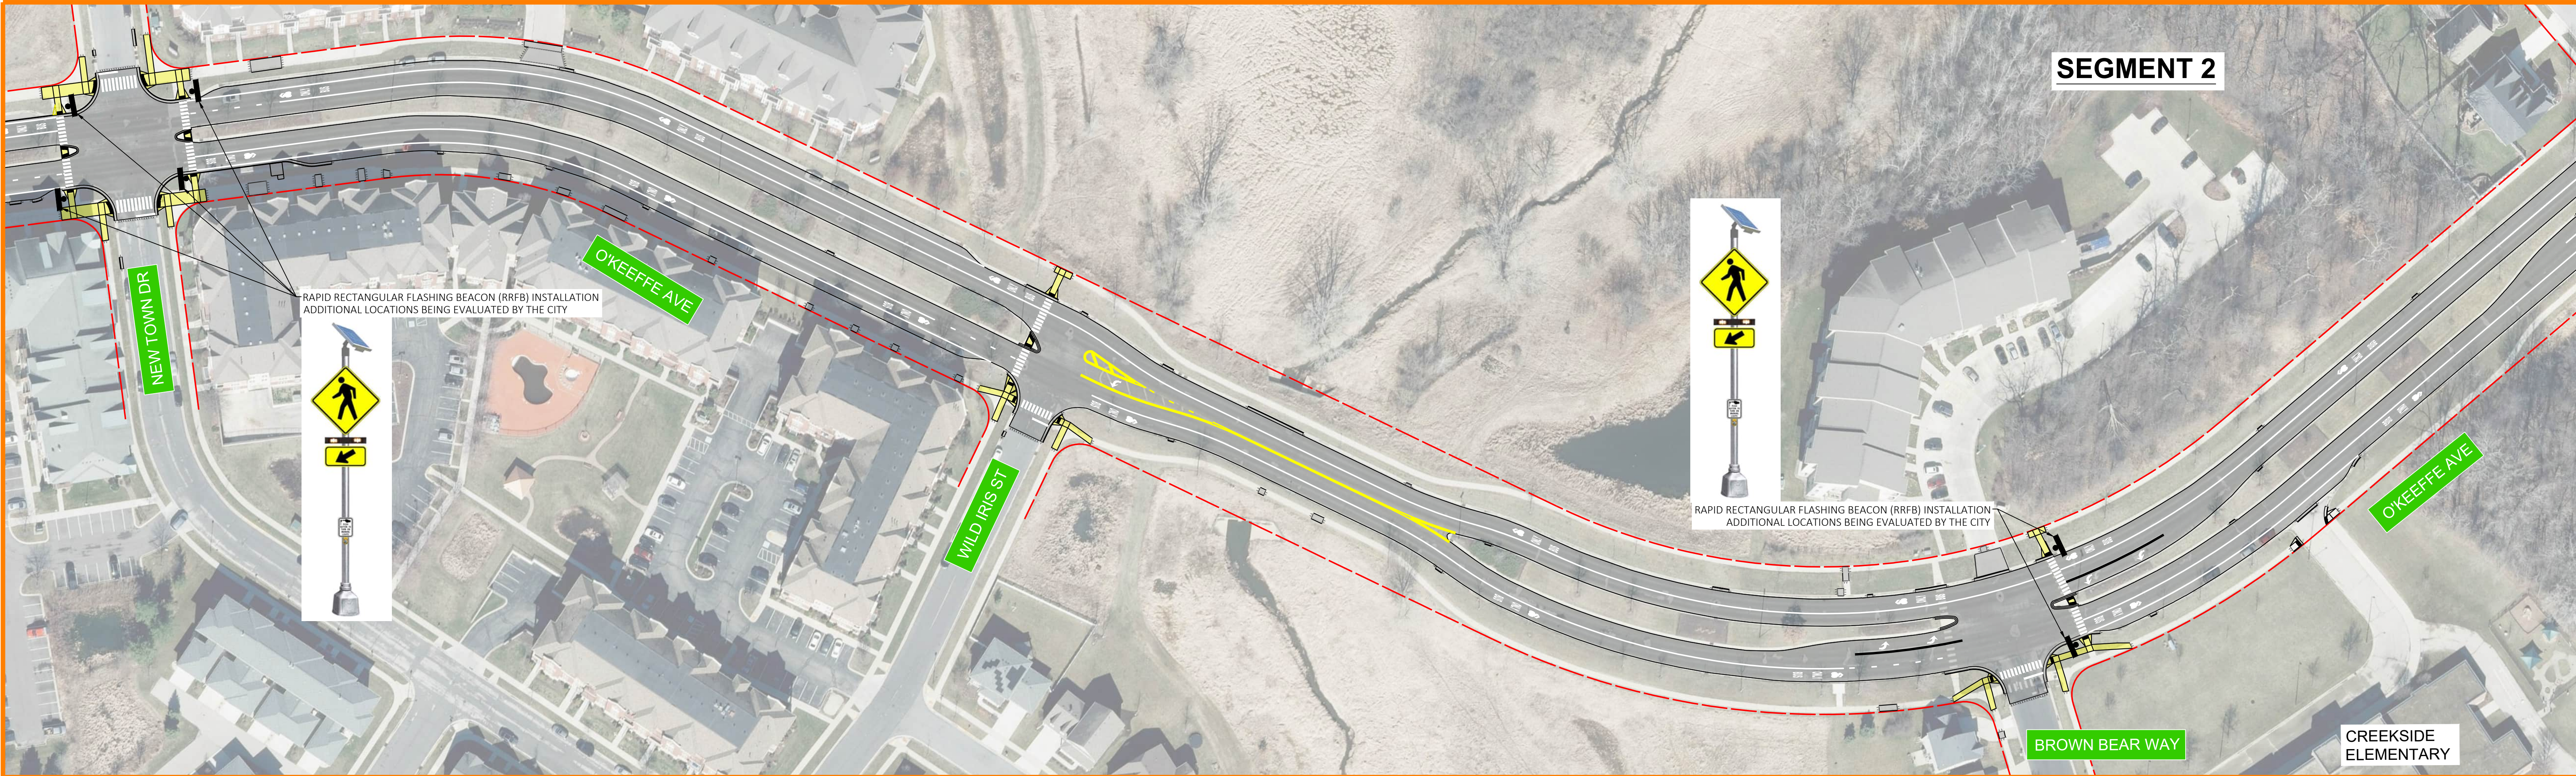
 
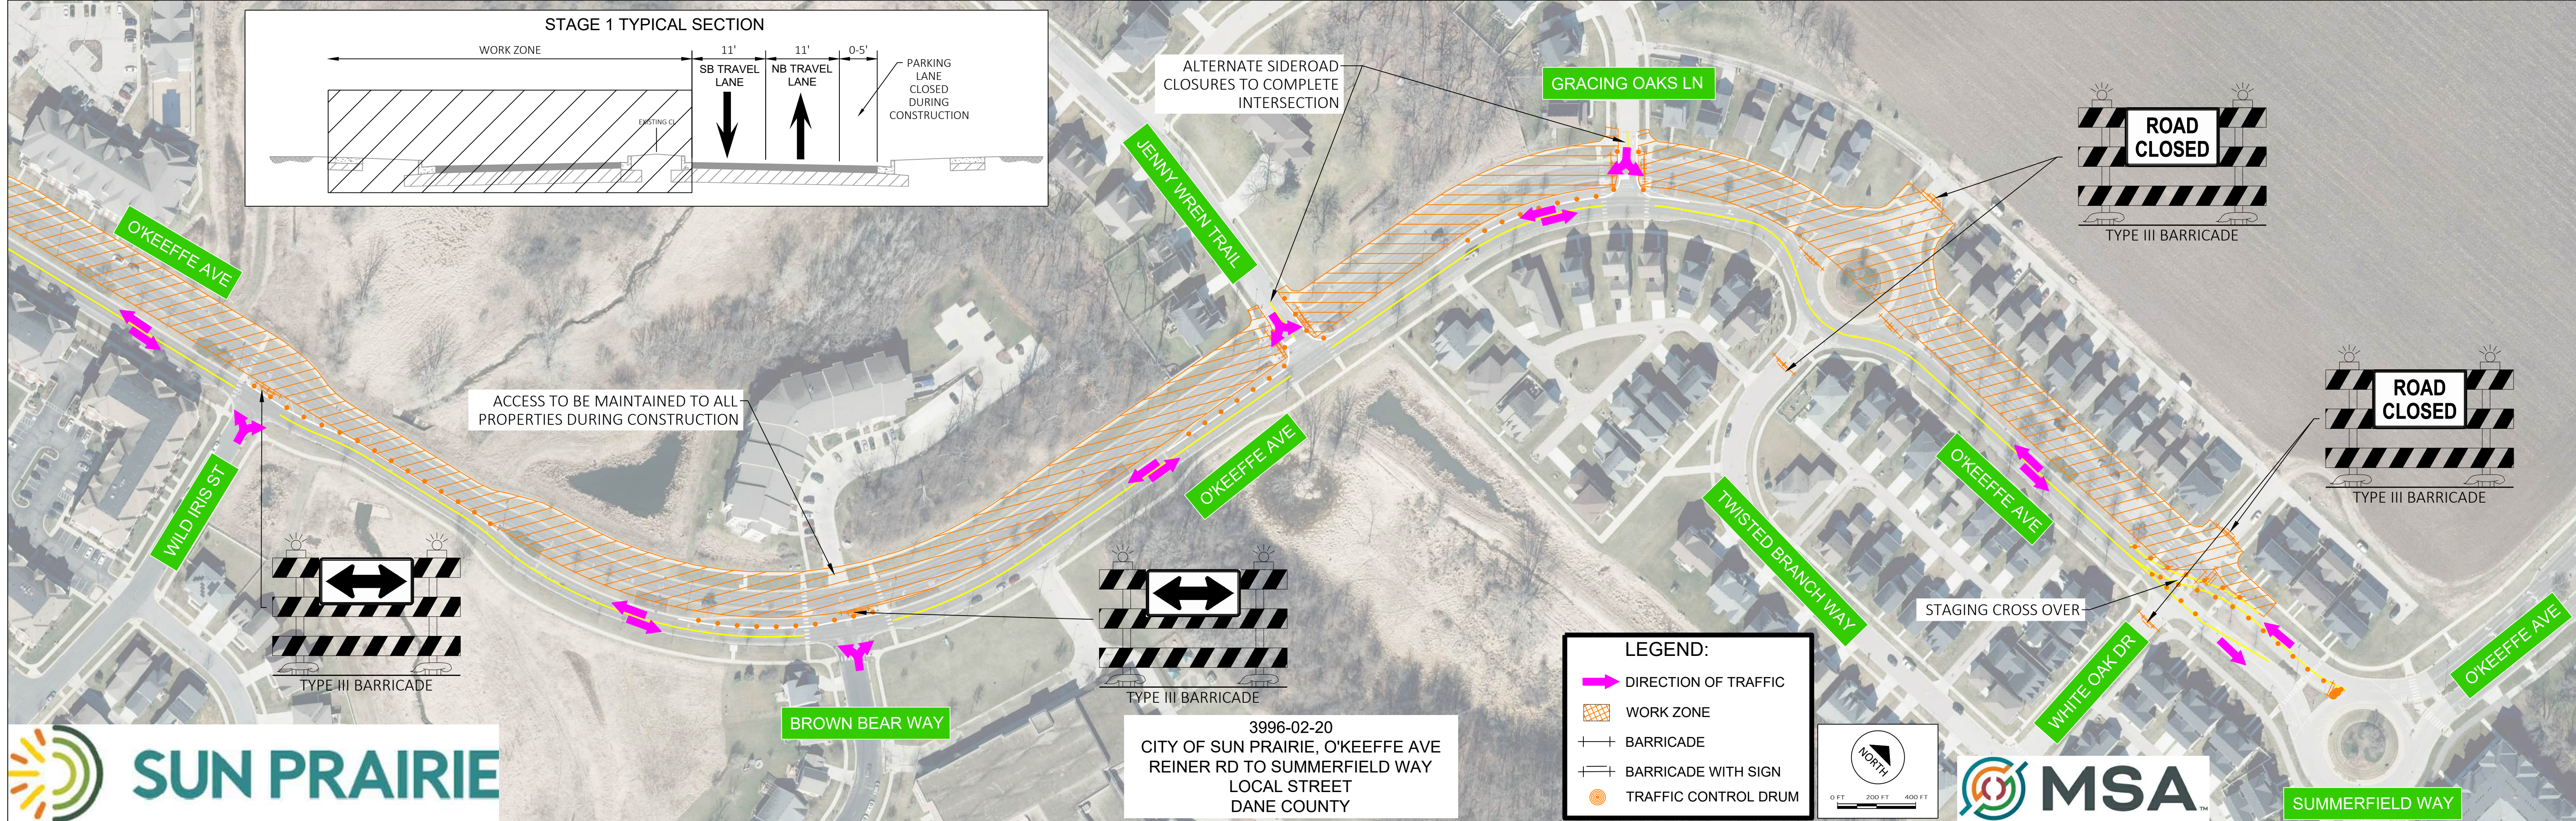
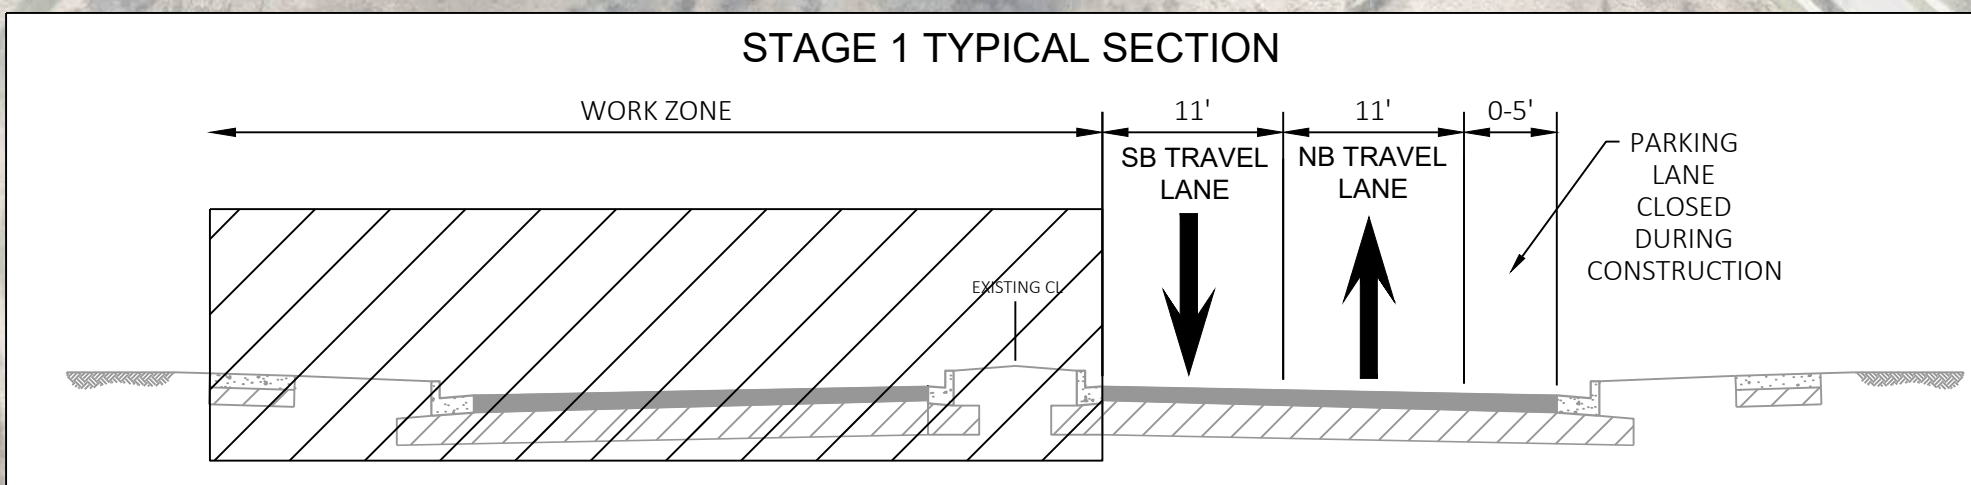
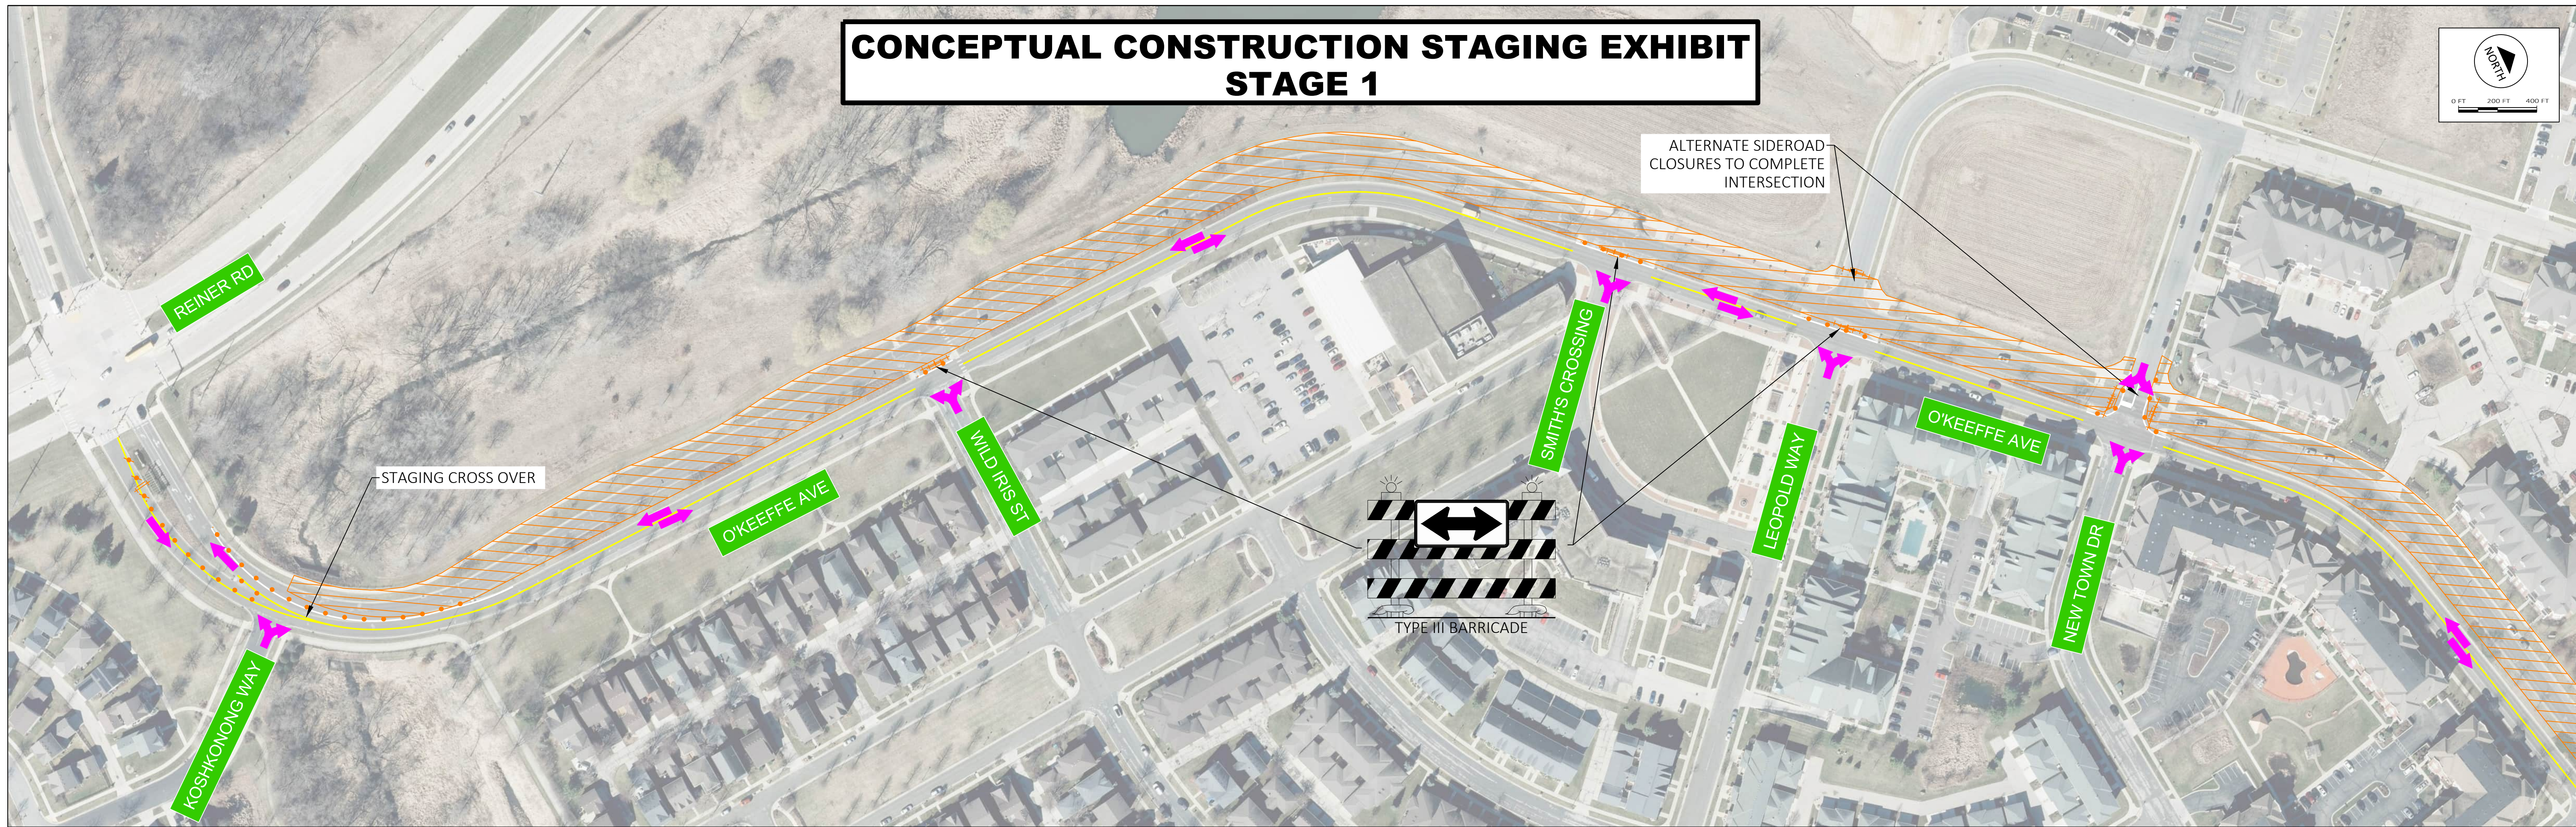
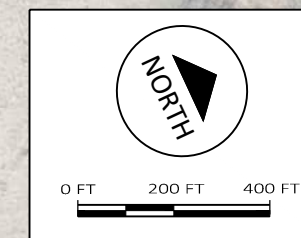
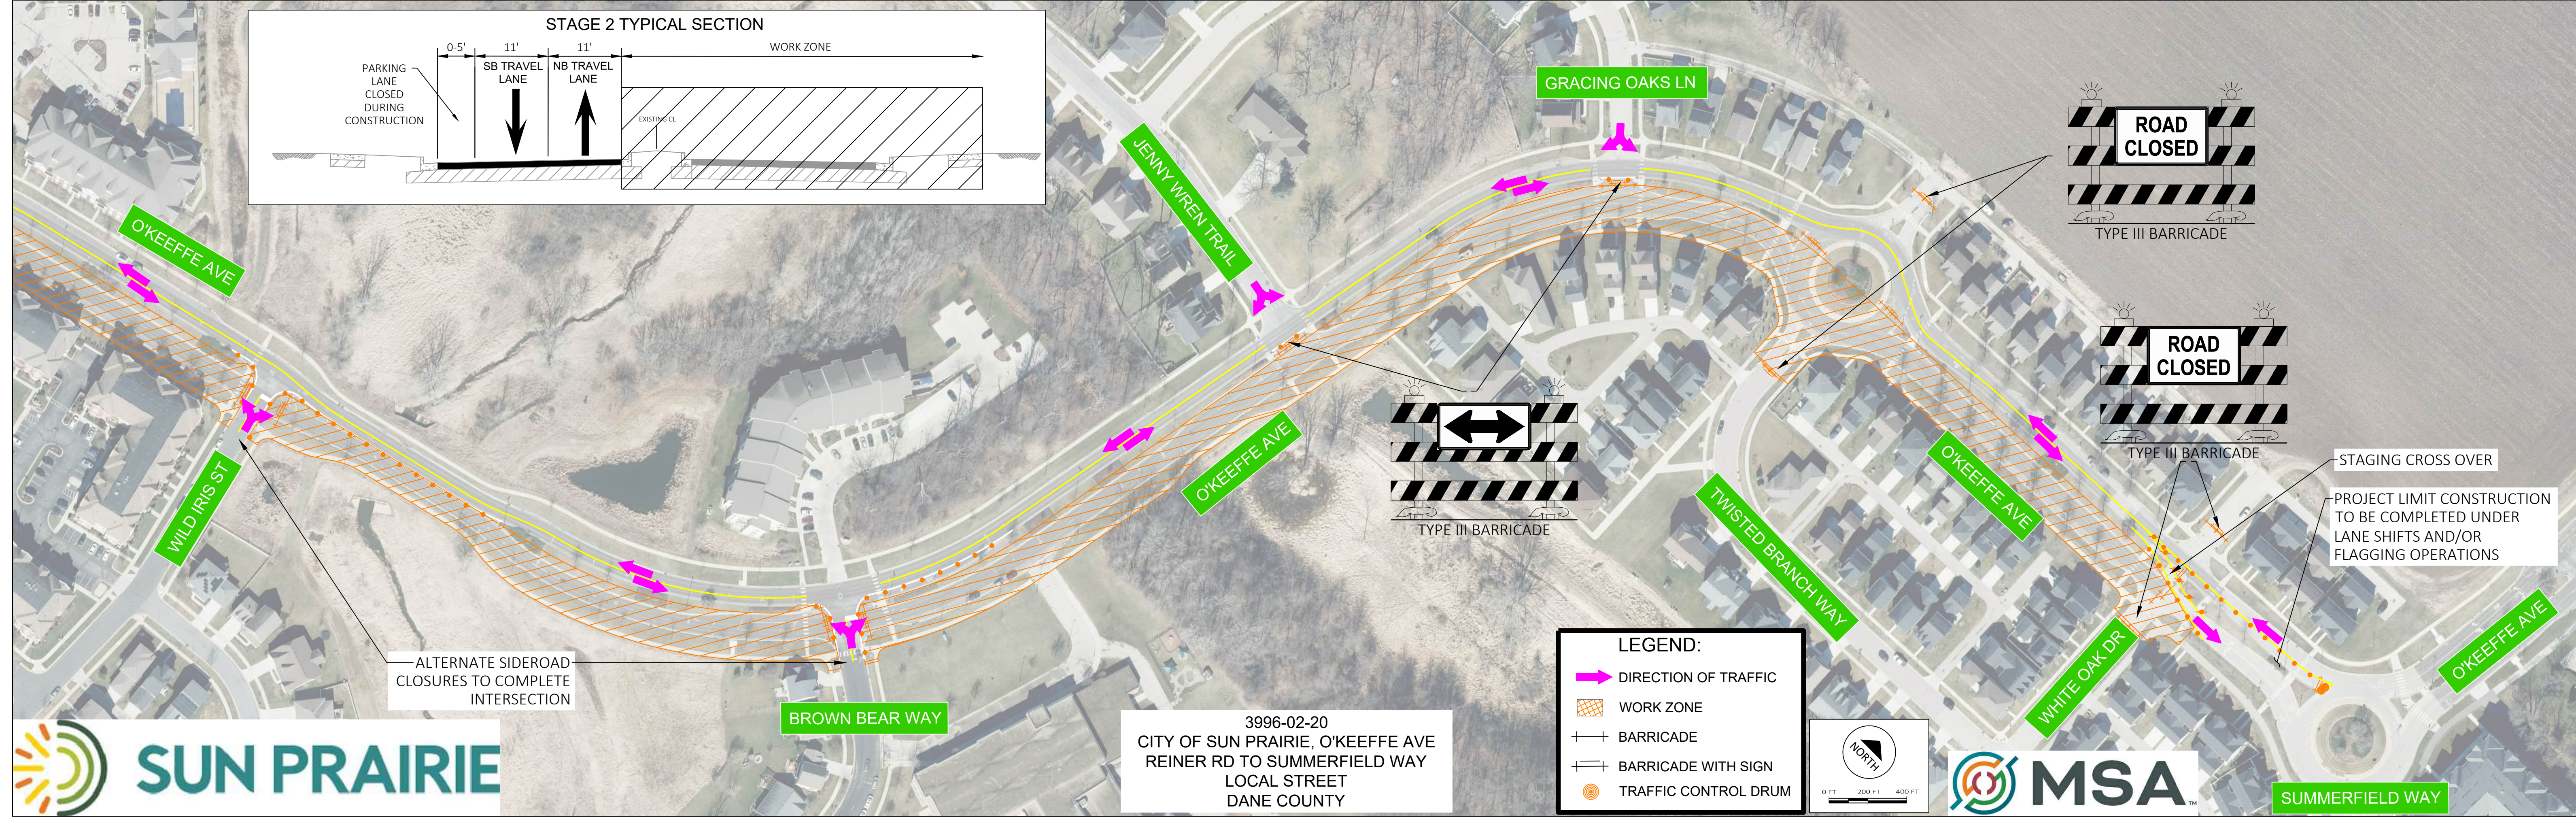
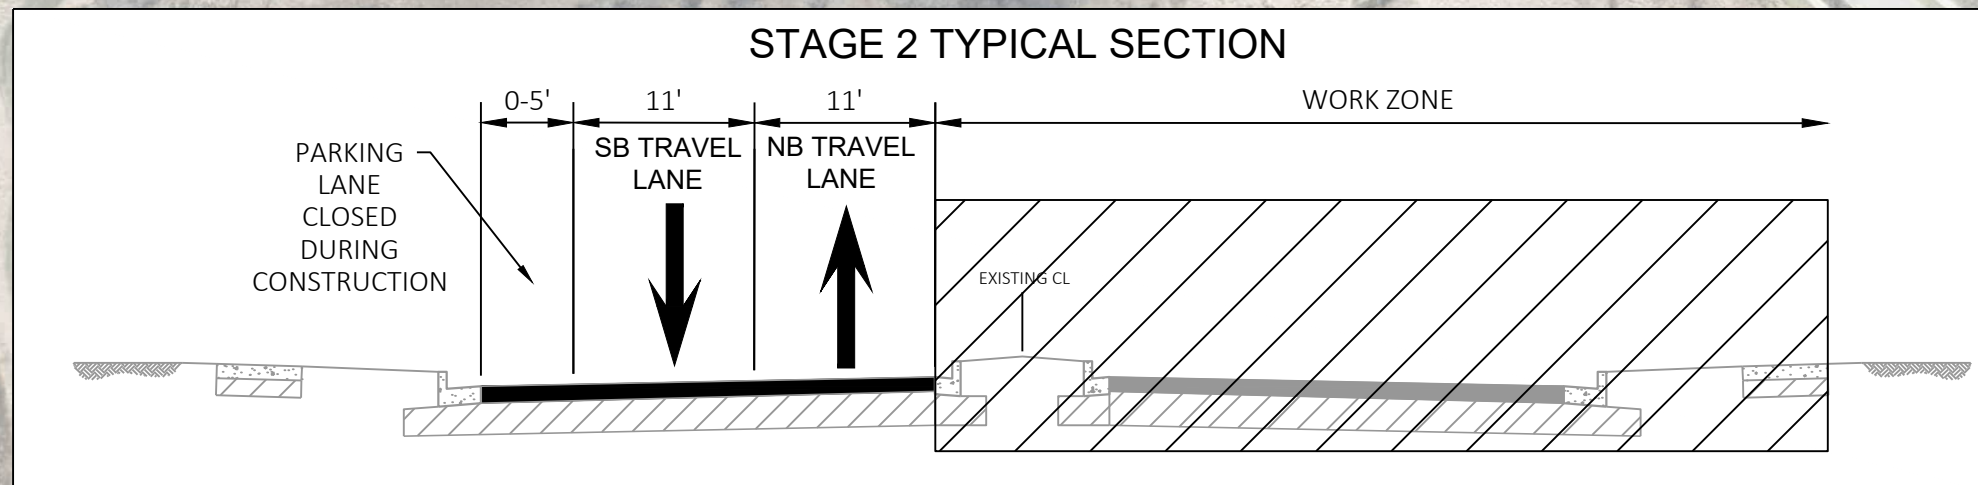


CONCEPTUAL CONSTRUCTION STAGING EXHIBIT STAGE 1

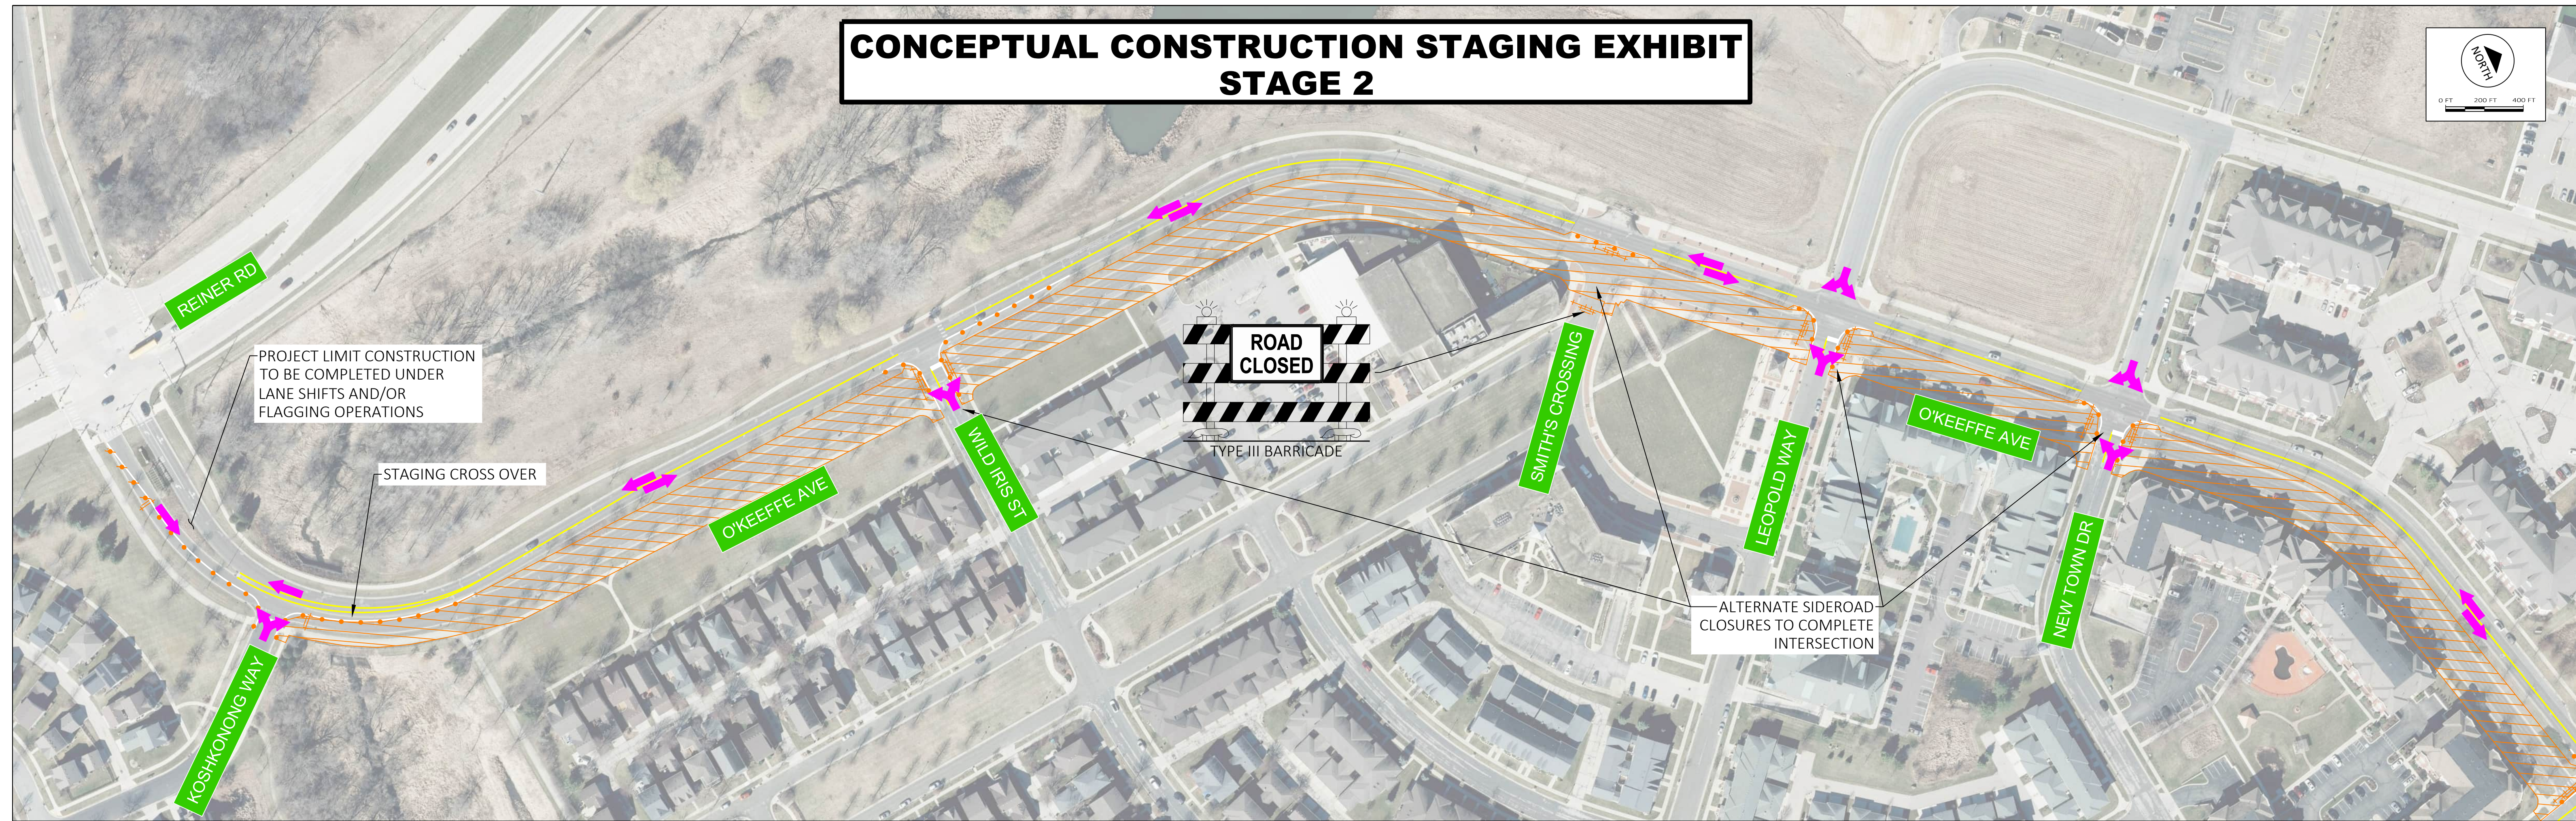

CONCEPTUAL CONSTRUCTION STAGING EXHIBIT STAGE 2

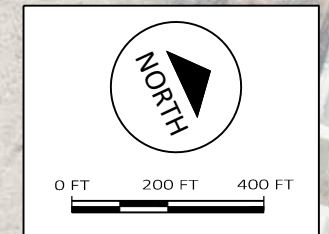

3996-02-20
CITY OF SUN PRAIRIE, O'KEEFE AVE
REINER RD TO SUMMERFIELD WAY
LOCAL STREET
DANE COUNTY

